B SIZE 11" x 17" (279mm x 432mm)
PLOT: 06/01/12 1:16:59 PM
UMA FILE NAME: D265-195-02_01-C-1002_RX.dwg Saved By: kberard

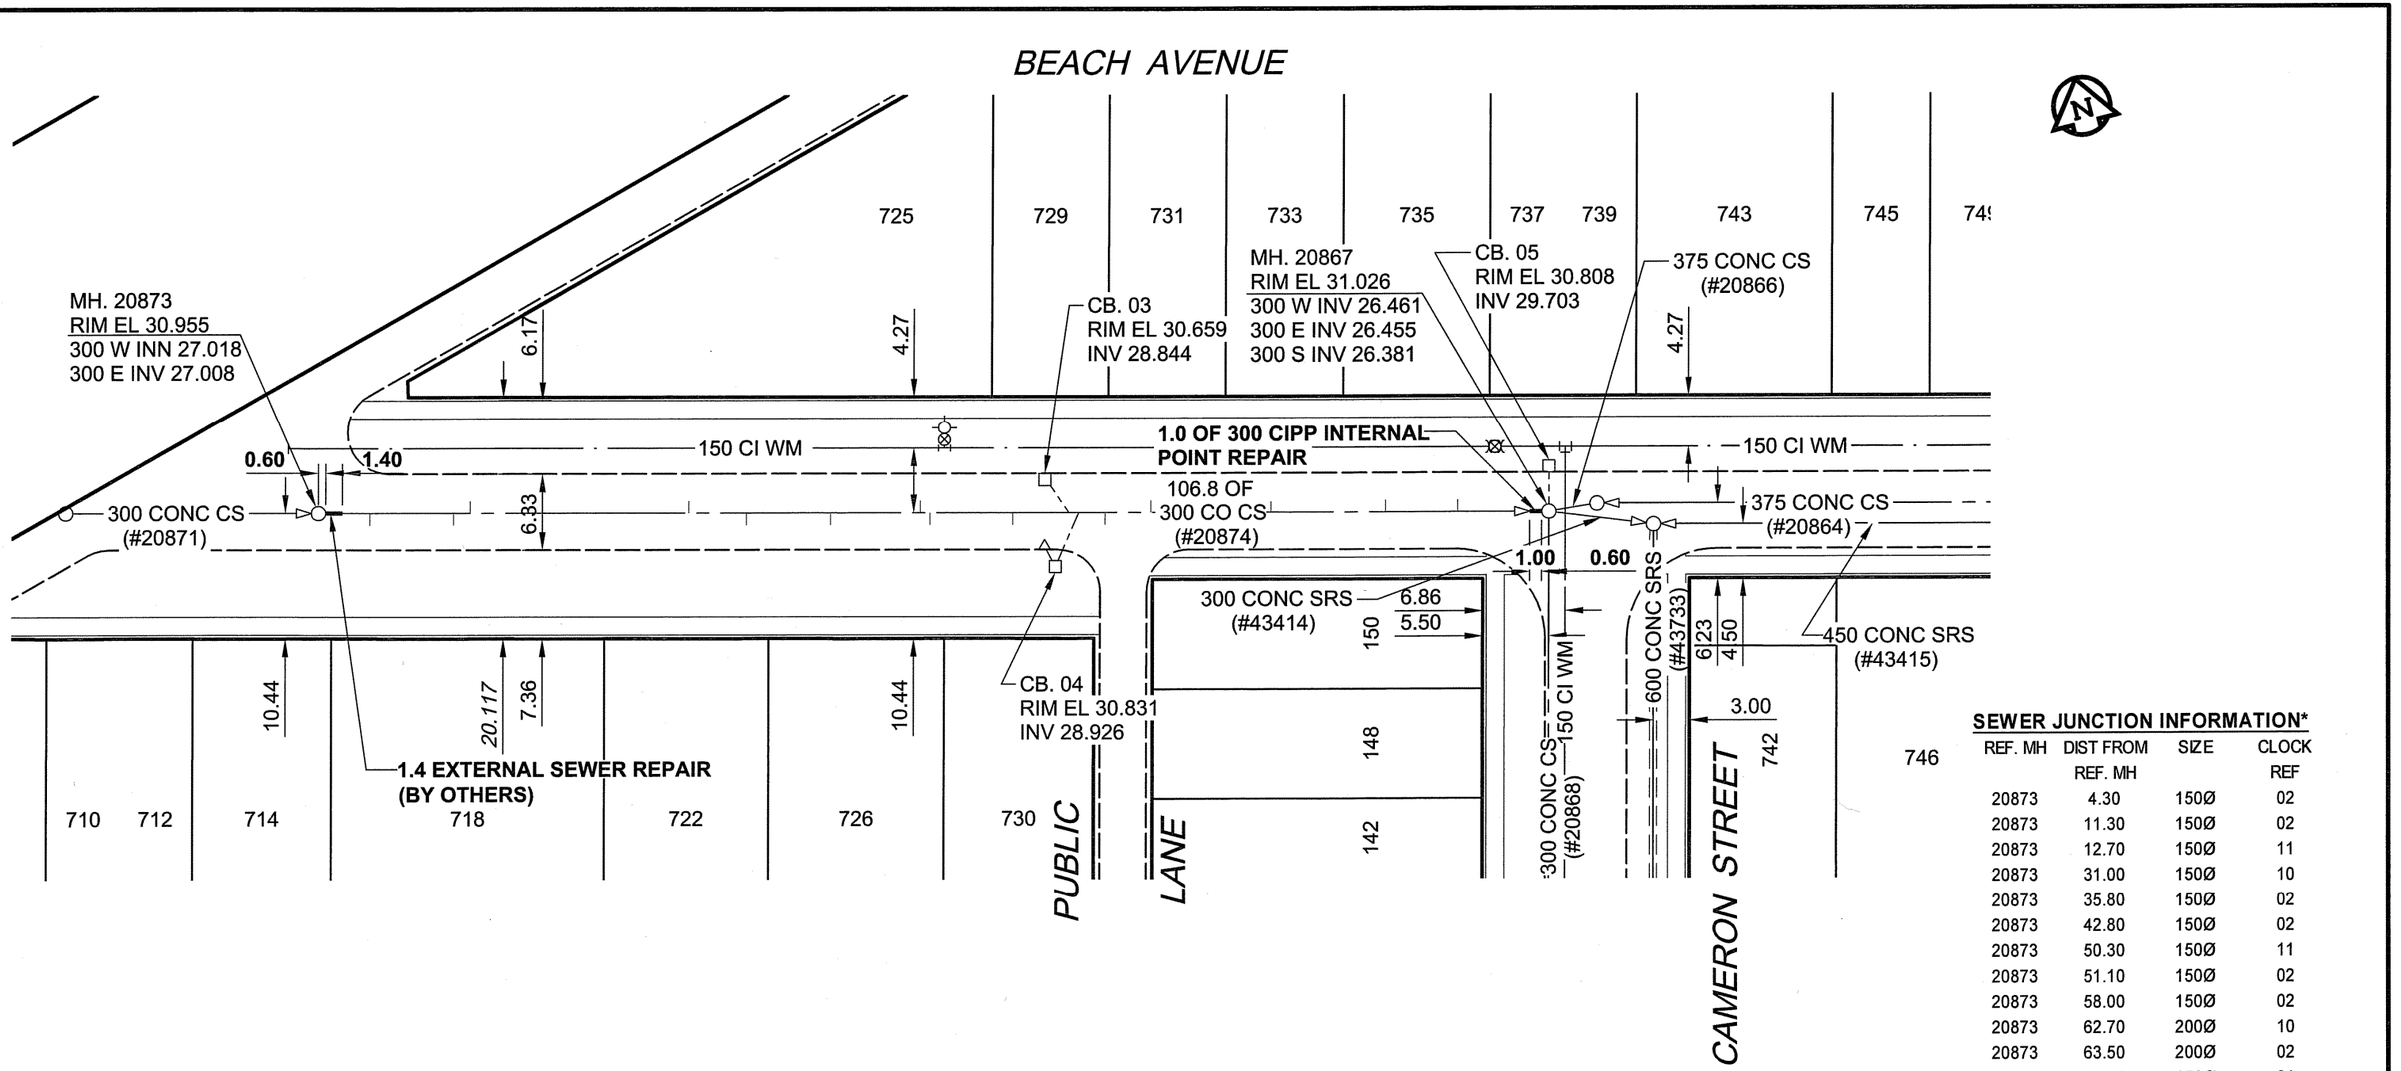

SEWER JUNCTION INFORMATION*

REF. MH	DIST FROM REF. MH	SIZE	CLOCK REF
20873	4.30	150Ø	02
20873	11.30	150Ø	02
20873	12.70	150Ø	11
20873	31.00	150Ø	10
20873	35.80	150Ø	02
20873	42.80	150Ø	02
20873	50.30	150Ø	11
20873	51.10	150Ø	02
20873	58.00	150Ø	02
20873	62.70	200Ø	10
20873	63.50	200Ø	02
20873	65.70	150Ø	01
20873	69.50	150Ø	11
20873	79.50	150Ø	11
20873	89.00	150Ø	10
20873	95.00	150Ø	11

*JUNCTION LOCATION FROM VIDEO INSPECTION

METRIC
WHOLE NUMBERS INDICATE MILLIMETRES
DECIMALIZED NUMBERS INDICATE METRES

APEGM
Certificate of Authorization
UMA Engineering Ltd.
No. 256 Expiry: April 30, 2006

BID OPPORTUNITY NO. 695-2005

LOCATION APPROVED
UNDERGROUND STRUCTURES

SUPR. U/G STRUCTURES COMMITTEE _____ DATE _____

NOTE:
LOCATION OF UNDERGROUND STRUCTURES AS SHOWN ARE BASED ON THE BEST INFORMATION AVAILABLE. BUT NO GUARANTEE IS GIVEN THAT ALL EXISTING UTILITIES ARE SHOWN OR THAT THE GIVEN LOCATIONS ARE EXACT. CONFIRMATION OF EXISTENCE AND EXACT LOCATION OF ALL SERVICES MUST BE OBTAINED FROM THE INDIVIDUAL UTILITIES BEFORE PROCEEDING WITH CONSTRUCTION.

BM 28-002 Bolt in 13.4 m Conc. pile, 2.3 m S. of N.L. of
ELEV 230.919m Talbot Ave., & 0.1 m W. of W.L. of Foster St.

NO.	REVISIONS	YY/MM/DD	BY
0	ISSUED FOR CONSTRUCTION	06/01/12	KMB

UMA | AECOM

©2005 UMA ENGINEERING LTD. ALL RIGHTS RESERVED.

DESIGNED BY	ALD / MJR	CHECKED BY	ALD
DRAWN BY	KMB	APPROVED BY	
HOR. SCALE	1:500	RELEASED FOR CONSTRUCTION	
DATE	06/01/16	DATE	Jan 16/06

PROFESSIONAL'S SEAL
PROVINCE OF MANITOBA
16 JAN. 2006
C. C. MACEY
REGISTERED ENGINEER

CONSULTANT DRAWING NO. 02
D265-195-02

Winnipeg

THE CITY OF WINNIPEG
WATER AND WASTE DEPARTMENT

2005 COMBINED SEWER RENEWALS
BY CIPP INTERNAL POINT REPAIRS
CONTRACT 20

BEACH AVENUE
1ST MH W OF CAMERON STREET
TO MH AT CAMERON STREET

SHEET 02 OF 26

CITY DRAWING NUMBER
05711 REV 0