SHEET: COW-A1 (03/2005)

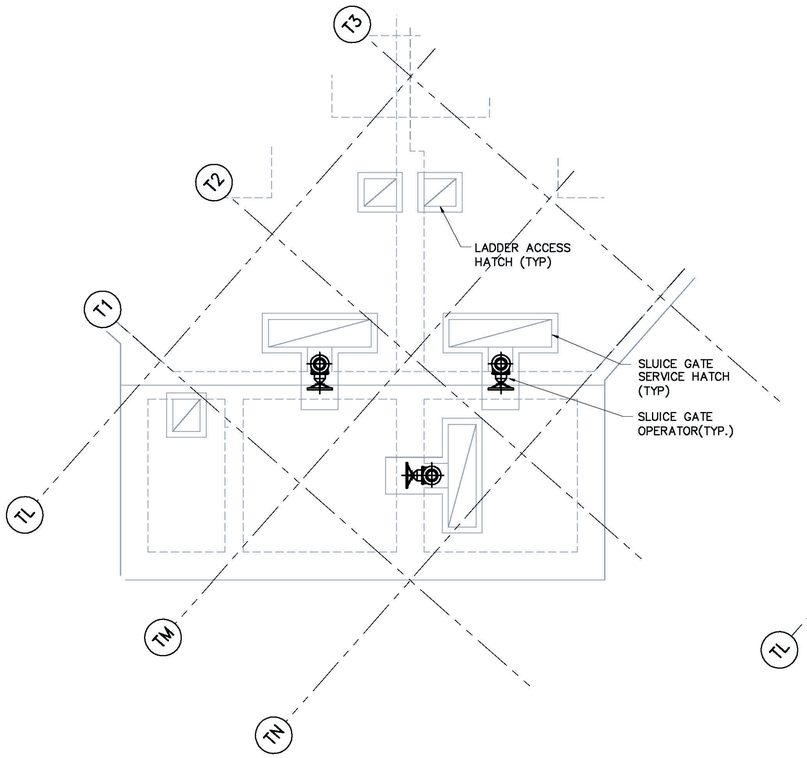

OUTLET STRUCTURE PLAN AT 237.30m
1:100

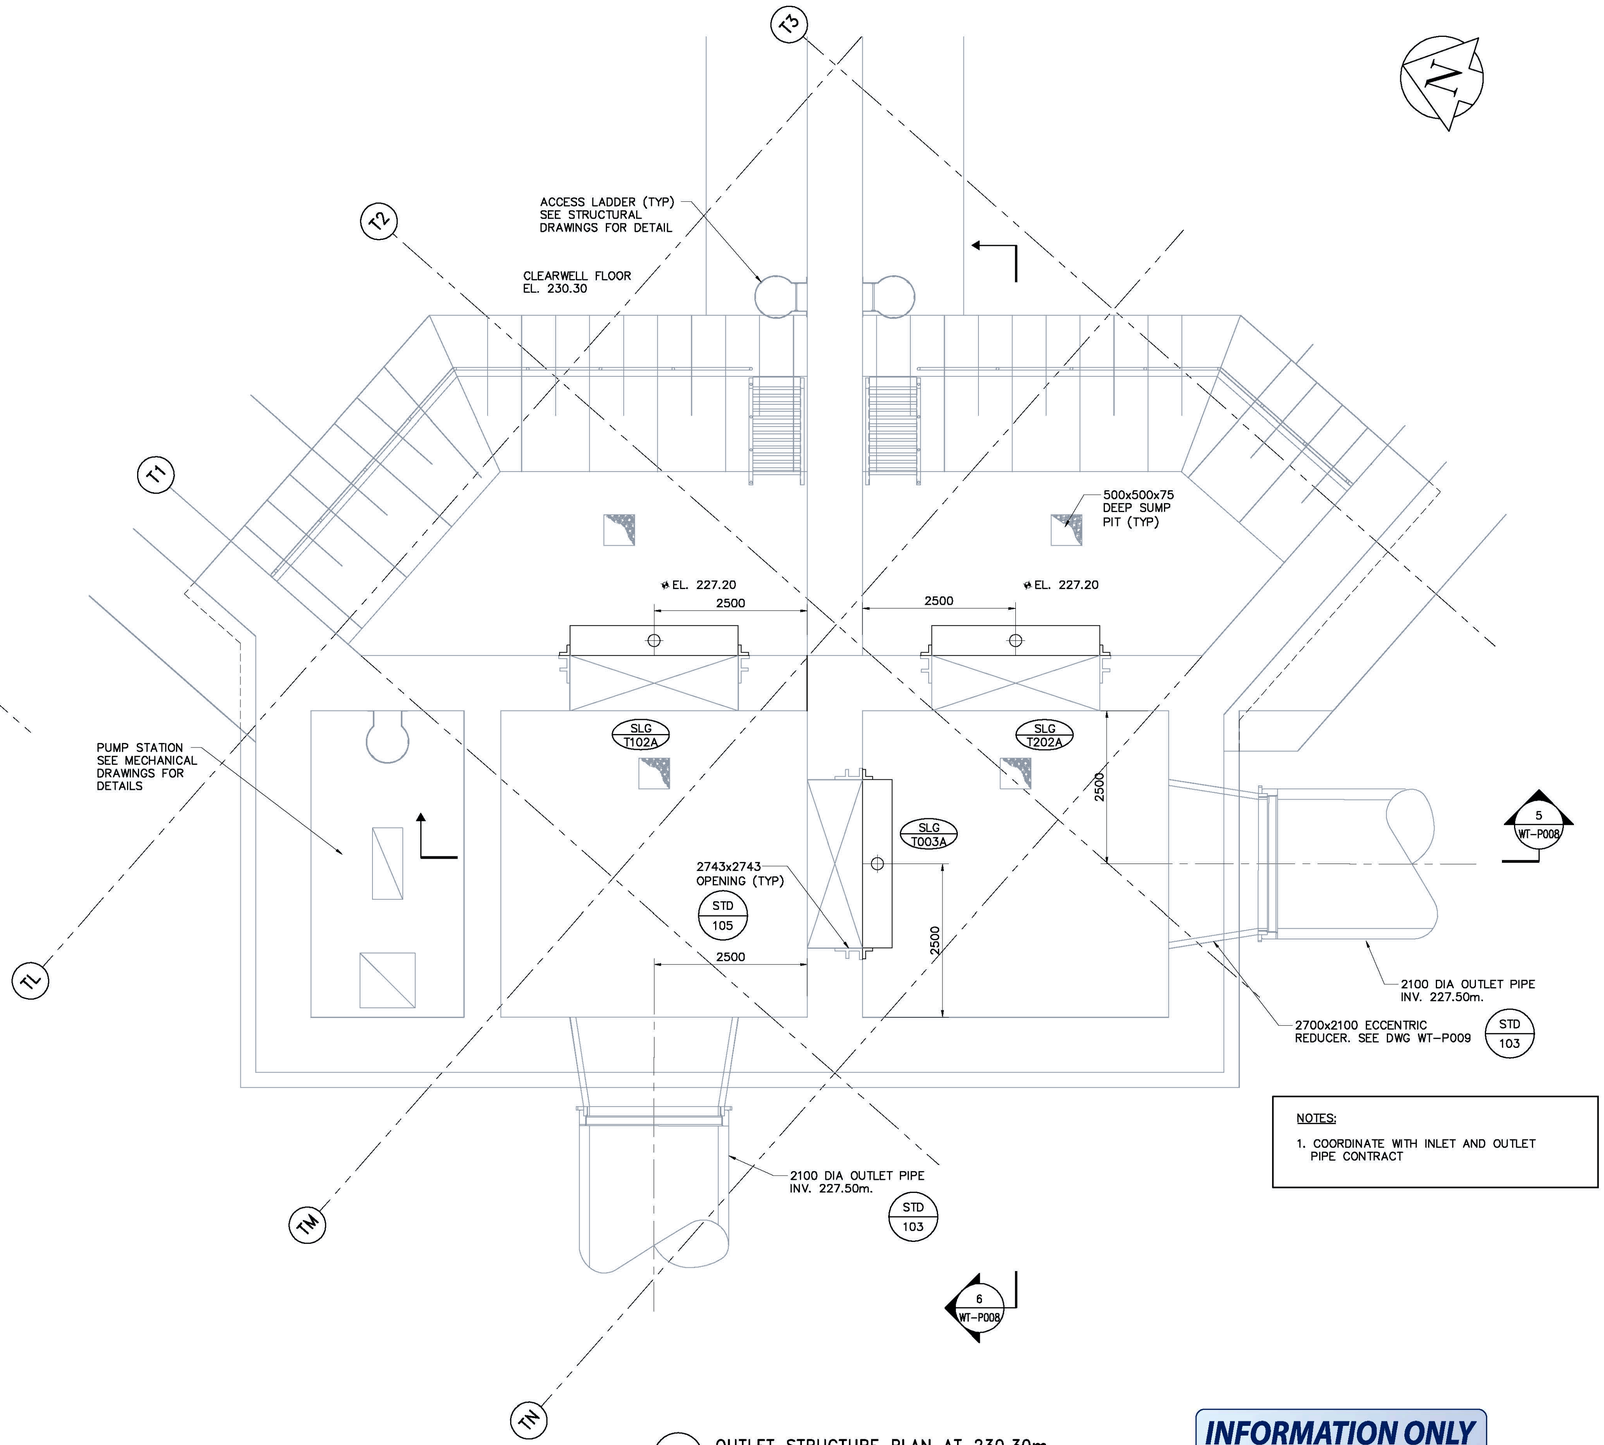

OUTLET STRUCTURE PLAN AT 230.30m
1:50

NOTES:

1. COORDINATE WITH INLET AND OUTLET PIPE CONTRACT

INFORMATION ONLY

APEGM
Certificate of Authorization
Earth Tech Canada Inc.
No. 730 Expiry: April 30, 2006

B.M.
ELEV.

NO.	REVISIONS	DATE	BY
02	GENERAL REVISIONS	05/12/21	JBC
01	ISSUED FOR CONSTRUCTION	05/06/08	JBC
00	ISSUED FOR TENDER	05/04/17	LAE

CH2MHILL
Frederickson Cooper ARCHITECTS
EarthTech A Tyco International Ltd. Company

DESIGNED BY	SM	CHECKED BY	SRB
DRAWN BY	JBC	APPROVED BY	AHL
HOR. SCALE: AS NOTED VERTICAL SCALE:		RELEASED FOR CONSTRUCTION BY:	R. SOROKOWSKI
DATE	2004/12/15	DATE	2005/04/17

ENGINEER'S SEAL
ORIGINAL SIGNED BY
S.R. BILEVICIUS
2005/04/15

CONSULTANT DRAWING NO.
WT-P007

Winnipeg
THE CITY OF WINNIPEG
WATER AND WASTE DEPARTMENT
ENGINEERING DIVISION

CITY FILE NUMBER

SHEET OF

PROCESS
OUTLET STRUCTURE PLAN

CITY DRAWING NUMBER
1-060IT-A-P0007-001-02D