SHEET: COW-A1 (05/2005)

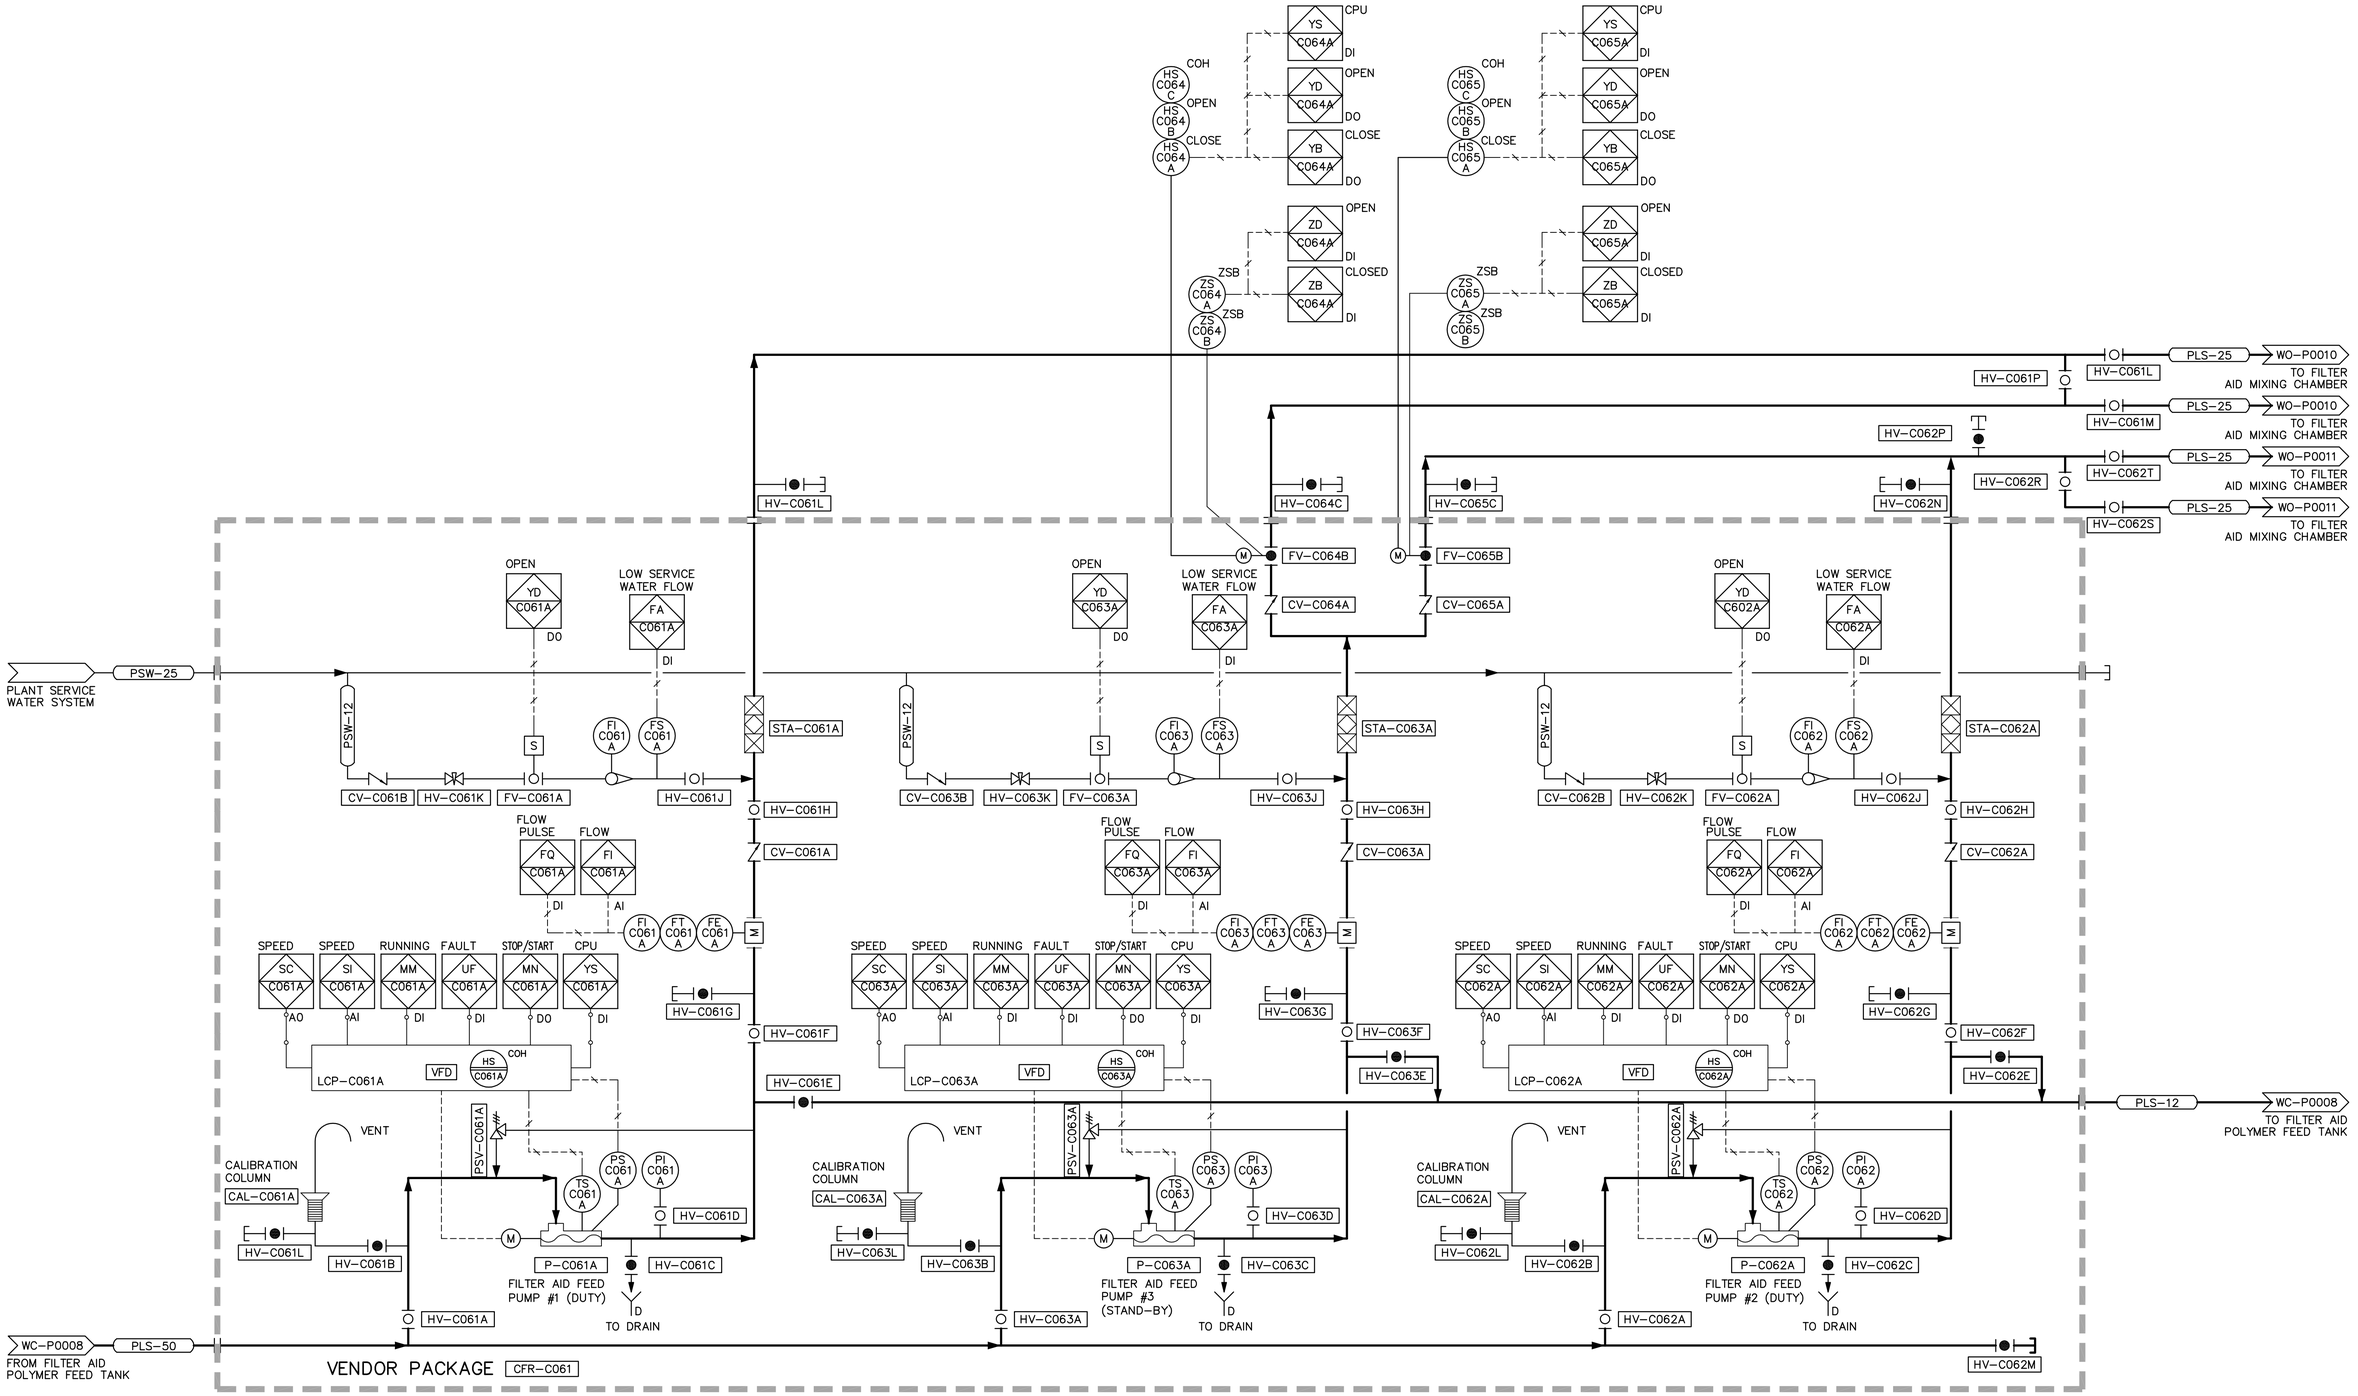

APEGM
Certificate of Authorization
Earth Tech Canada Inc.
No. 730 Expiry: April 30, 2006

B.M.
ELEV.

NO.	REVISIONS	DATE	BY
00	ISSUED FOR TENDER	06/03/29	GLG

CH2MHILL
Fredericksson Cooper ARCHITECTS
EarthTech A Tyco International Ltd. Company

DESIGNED BY	KS	CHECKED BY	JWS
DRAWN BY	YFS	APPROVED BY	AHL
SCALE:	NONE	RELEASED FOR CONSTRUCTION BY:	R. SOROKOWSKI
DATE	2005/06/01	DATE	2006/03/29

ENGINEER'S SEAL
ORIGINAL SIGNED BY
J.W. SINCLAIR AND S.W. TORMEY
2006/03/29

CONSULTANT DRAWING NO.
WC-P0014

Winnipeg
THE CITY OF WINNIPEG
WATER AND WASTE DEPARTMENT
ENGINEERING DIVISION

WATER TREATMENT PLANT
CHEMICAL FEED SYSTEMS
MECHANICAL AND ELECTRICAL

PROCESS
POLYMER FILTER FEED PUMPS
PROCESS & INSTRUMENTATION DIAGRAM

CITY FILE NUMBER
SHEET OF
CITY DRAWING NUMBER
1-0601C-G-P0014-001-00D

Last Save: 2006-03-27 9:37 AM

L:\WORK\79000\79538\02A-CAD\WAT\CONTR\WTP_DETAIL DESIGN\P&IDS\CHEMICAL FEED\DN_WC-P0014_ET.DWG