SHEET: COW-A1 (05/2005)

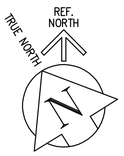

NOTES:

1. ALL 120V AND 208V LOADS ARE FED FROM LP-R21.
2. MOUNT TYPE A LUMINAIRE AT 3.0m ABOVE THE FLOOR.

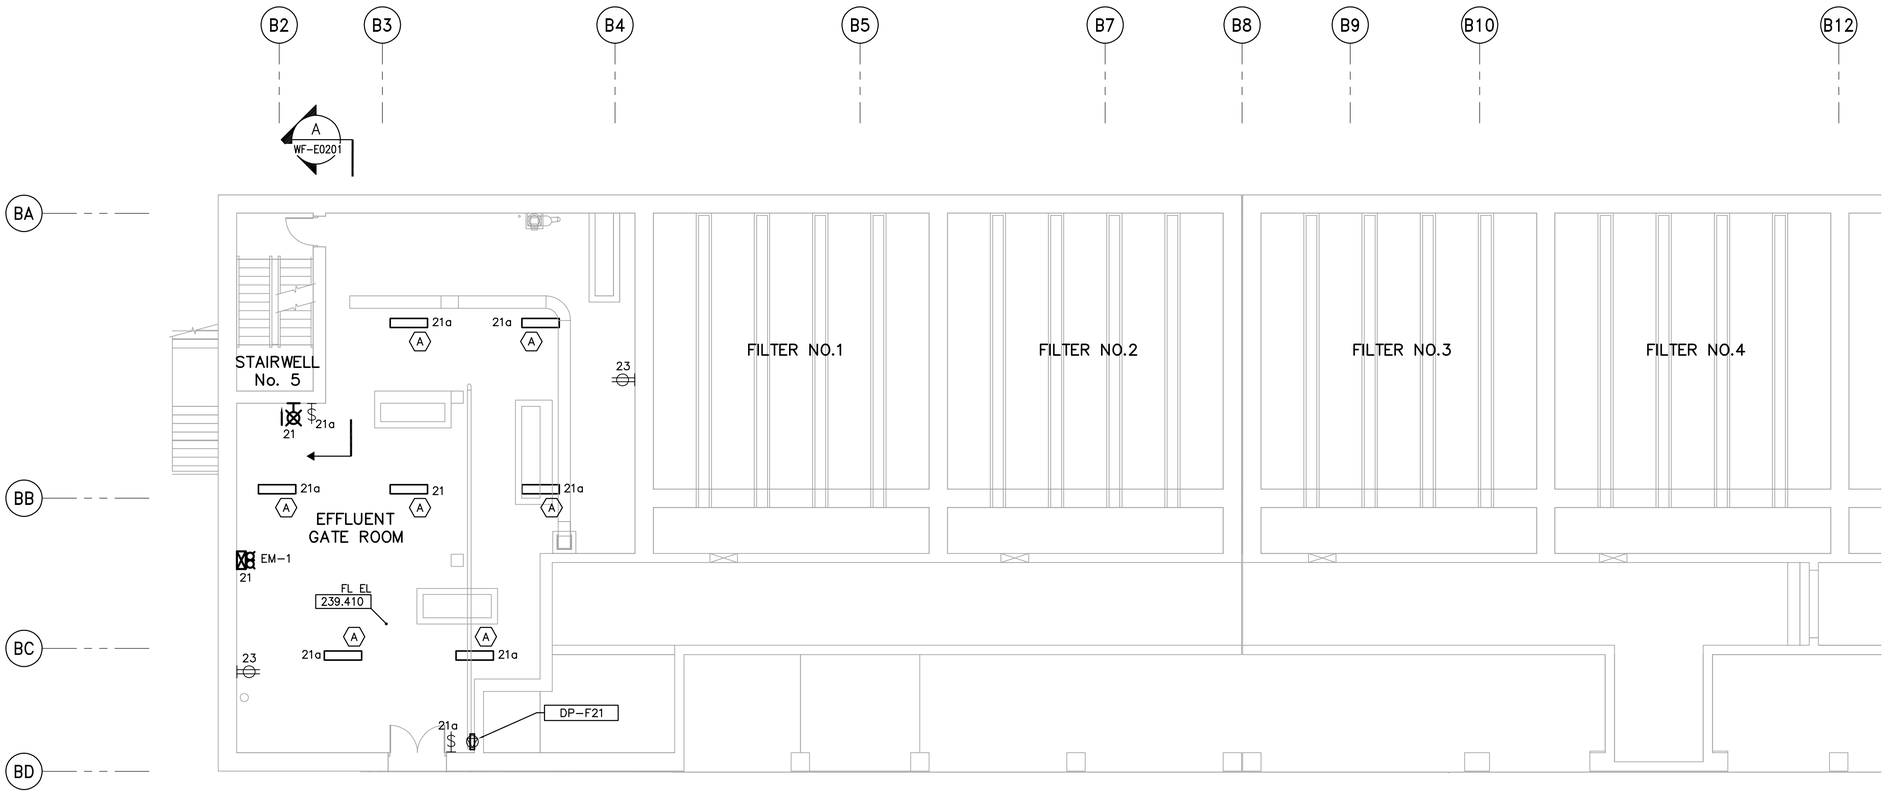

SECOND FLOOR POWER AND LIGHTING PLAN (AREA 1)

1:100

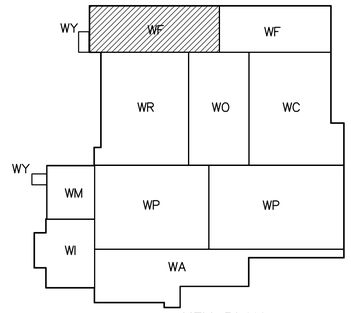

KEY PLAN

SCALE 1:100 METRES 0 2 4 6 8 10

SCALE 1:1 MILLIMETRES 0 20 40 60 80 100

APEGM
Certificate of Authorization
CH2M HILL Canada Ltd.
No. 1441 Expiry: April 30, 2006

NO.	REVISIONS	DATE	BY
00	ISSUED FOR TENDER	06/03/29	LL

B.M. ELEV.

CH2MHILL Fredericksen Cooper ARCHITECTS — EarthTech, A Tyco International Ltd. Company

DESIGNED BY	LL	CHECKED BY	ND
DRAWN BY	PS	APPROVED BY	AHL
SCALE:	1:100	RELEASED FOR CONSTRUCTION BY:	R. SOROKOWSKI
DATE	2005/07/08	DATE	2006/03/29

ENGINEER'S SEAL

ORIGINAL SIGNED BY

L.D. LLEWELLYN

2006/03/29

CONSULTANT DRAWING NO.

WF-E0125

Winnipeg

THE CITY OF WINNIPEG

WATER AND WASTE DEPARTMENT

ENGINEERING DIVISION

WATER TREATMENT PLANT
FILTRATION
MECHANICAL AND ELECTRICAL

CITY FILE NUMBER

SHEET OF

ELECTRICAL
FILTRATION AREA 1
SECOND FLOOR POWER AND LIGHTING PLAN

CITY DRAWING NUMBER

1-0601F-A-E0125-001-00D

Last Save: 2006-03-27 12:43 PM

P:\EARTHTECH\321352WINNIPEGWTP\NDM\DESIGN\ACAD\DN_WF-E0125_CH2M.DWG