SHEET: COW-A1 (05/2005)

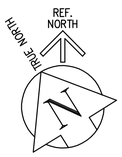

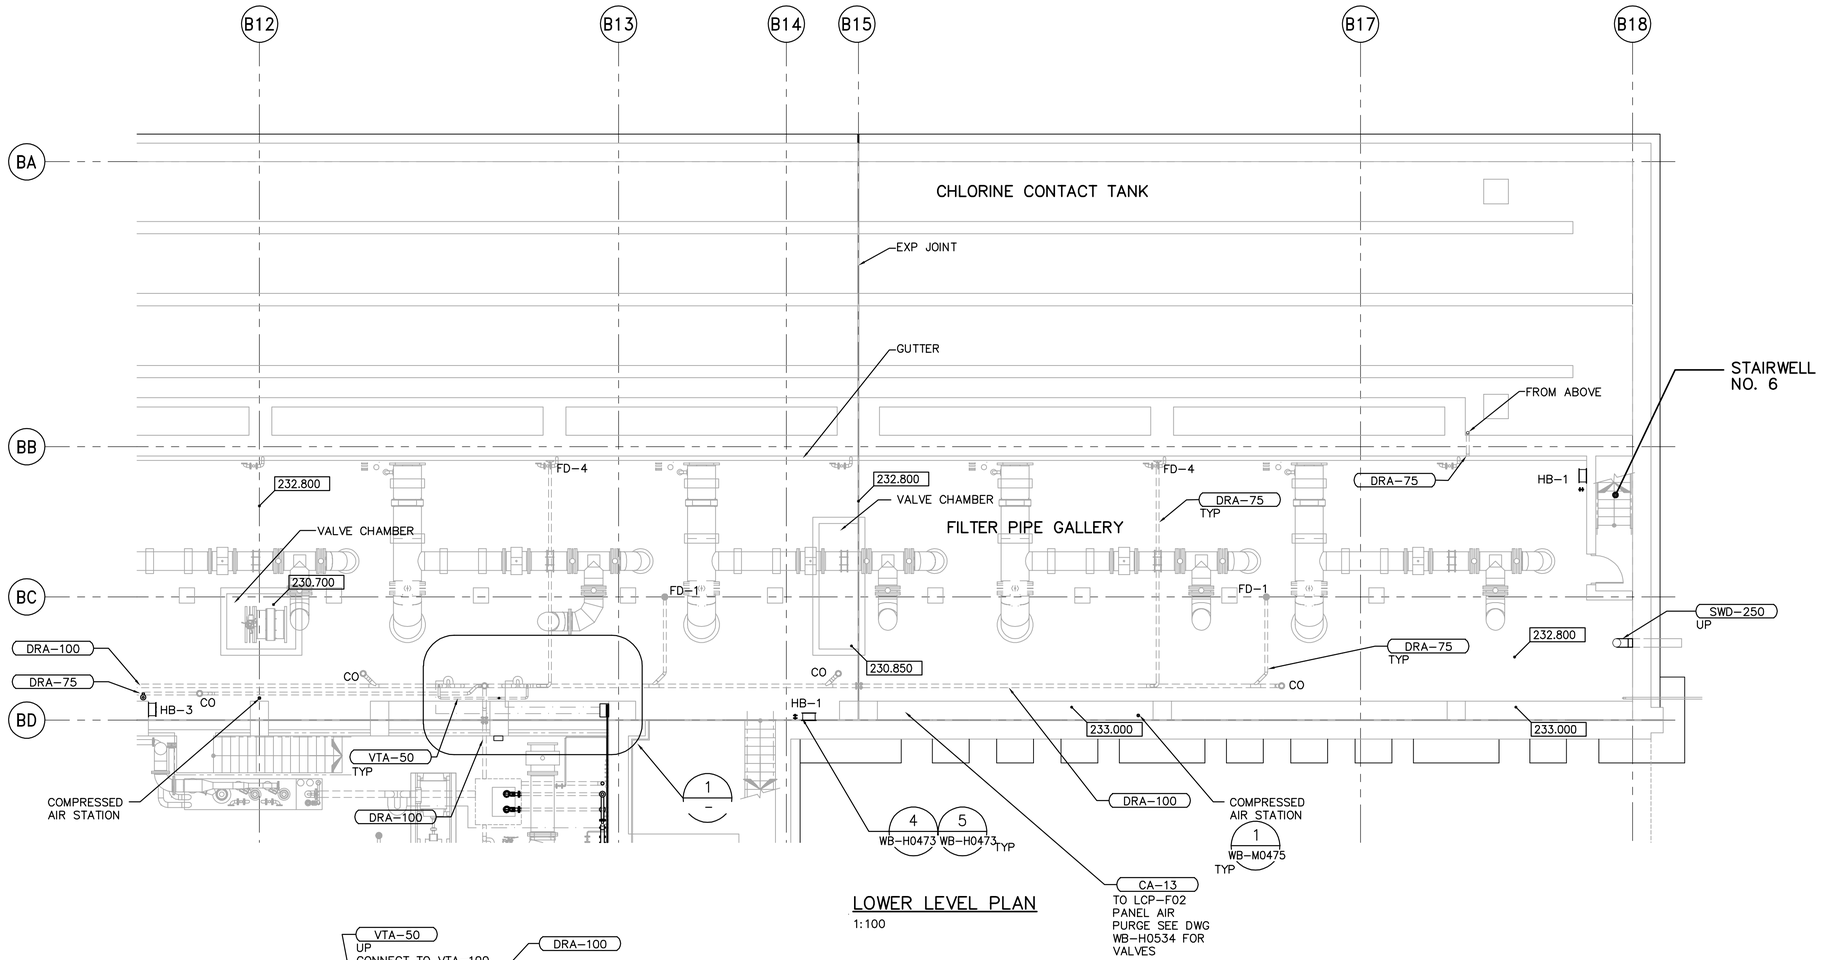

LOWER LEVEL PLAN
1:100

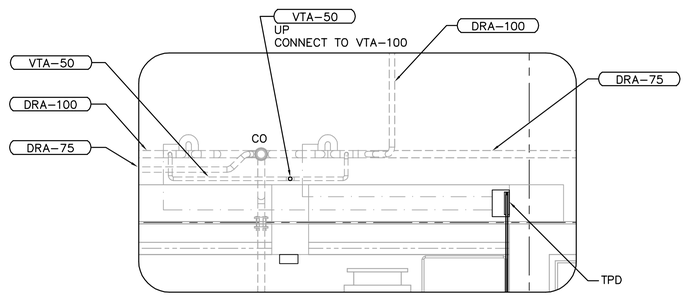

1 GANG TRAP DETAIL
1:50

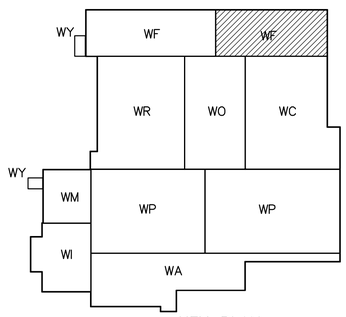

KEY PLAN

SCALE 1:100 METRES 0 2 4 6 8 10

SCALE 1:1 MILLIMETRES 0 20 40 60 80 100

APEGM
Certificate of Authorization
CH2M HILL Canada Ltd.
No. 1441 Expiry: April 30, 2006

B.M. ELEV.			
00	ISSUED FOR TENDER	06/03/29	SW
NO.	REVISIONS	DATE	BY

CH2MHILL
Fredericksen Cooper ARCHITECTS
EarthTech A Tyco International Ltd. Company

DESIGNED BY	JZ/SW	CHECKED BY	DL
DRAWN BY	JMcP	APPROVED BY	AHL
SCALE:	1:100	RELEASED FOR CONSTRUCTION BY:	R. SOROKOWSKI
DATE	2005/08/02	DATE	2006/03/29

ENGINEER'S SEAL
ORIGINAL SIGNED BY
D.K. CUDDINGTON
2006/03/29

CONSULTANT DRAWING NO.
WF-H0105

Winnipeg
THE CITY OF WINNIPEG
WATER AND WASTE DEPARTMENT
ENGINEERING DIVISION

WATER TREATMENT PLANT
FILTRATION
MECHANICAL AND ELECTRICAL

PLUMBING
FILTRATION AREA 2
LOWER LEVEL PLAN

CITY FILE NUMBER
SHEET OF
CITY DRAWING NUMBER
1-0601F-A-H0105-001-00D

Last Save: 2006-03-24 5:26 PM

P:\EARTHTECH\321352WINNIPEGWTP\NDM\DESIGN\ACAD\DN_WF-H0105_CH2M.DWG