SHEET: COW-A1 (05/2005)

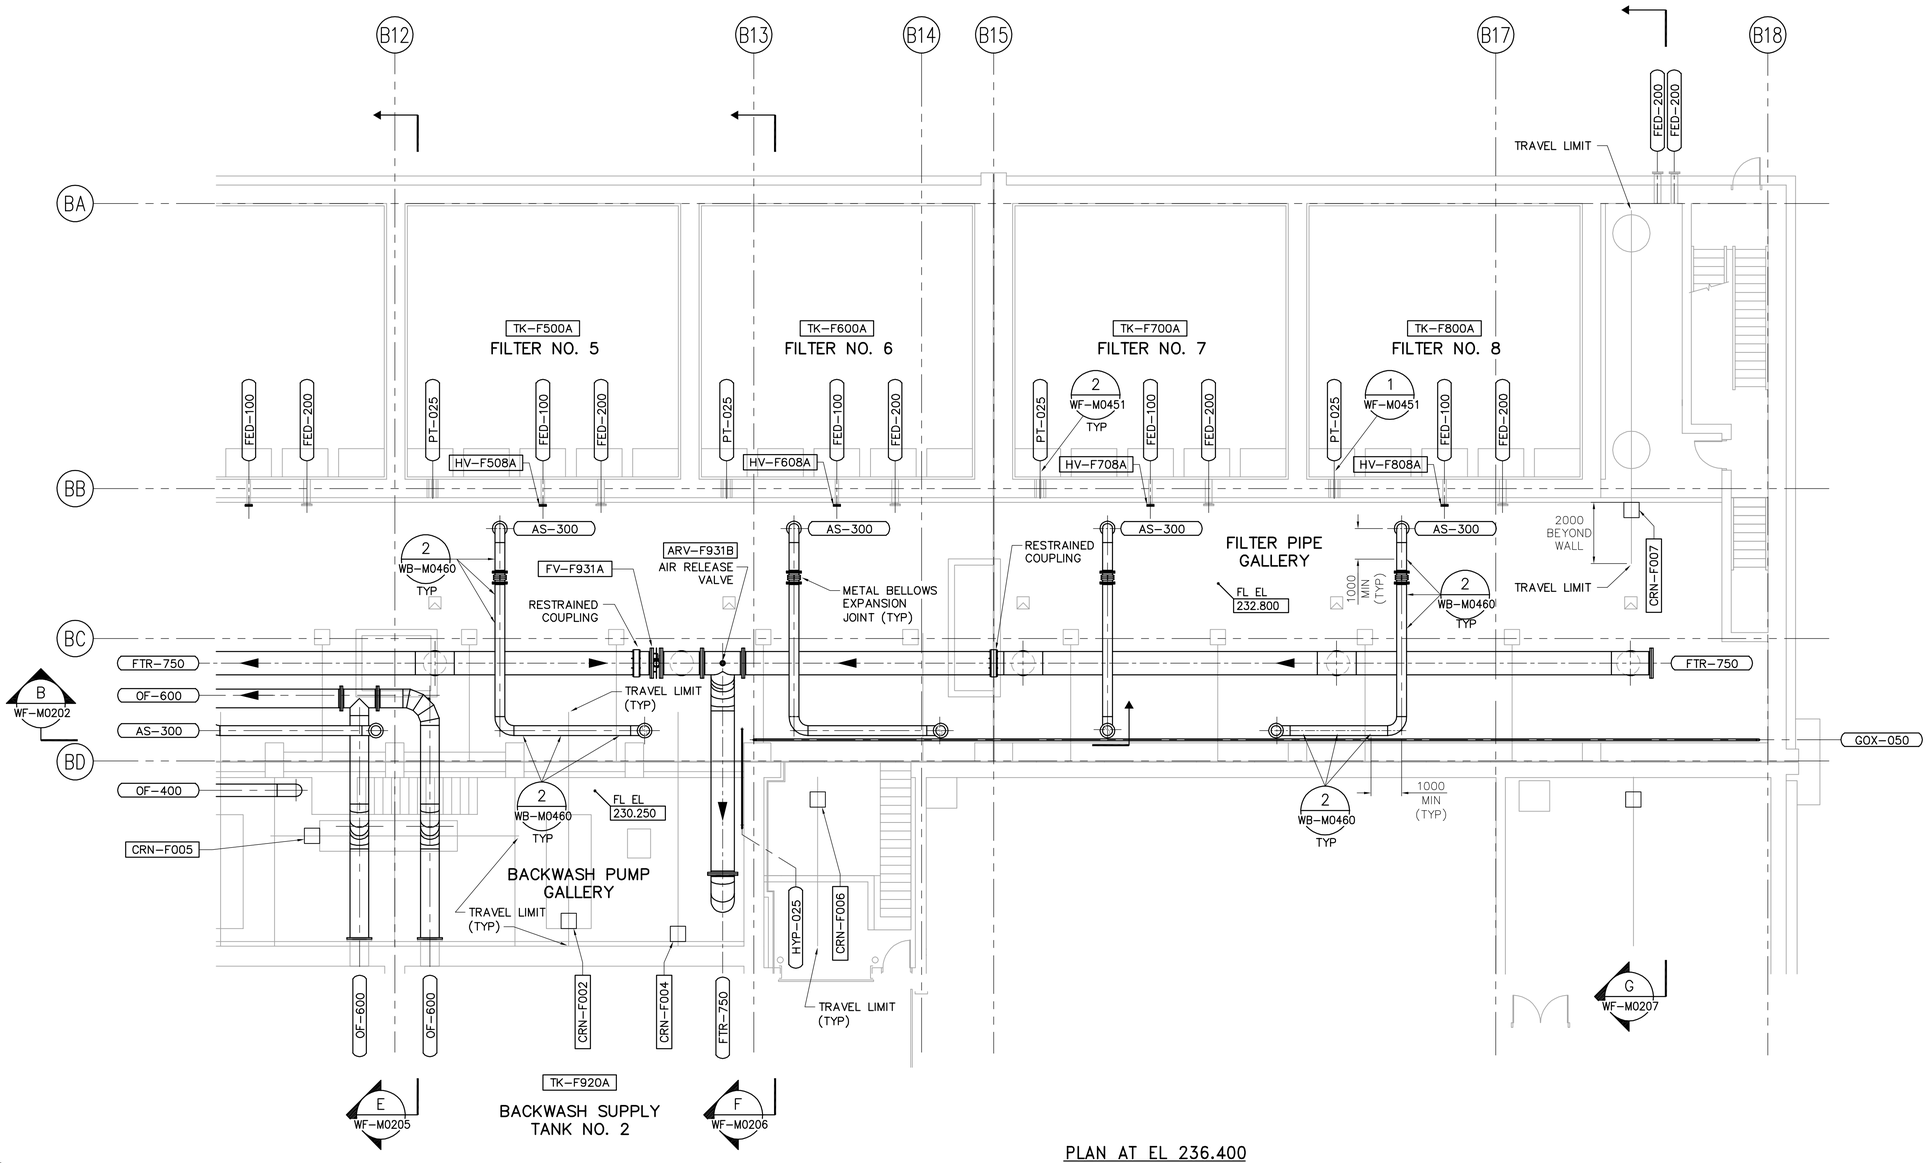

PLAN AT EL 236.400
1:100

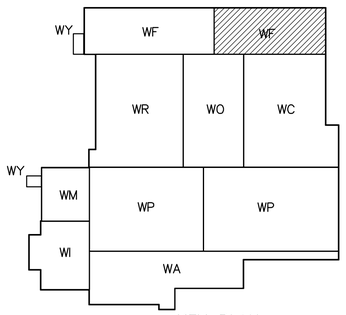

KEY PLAN

NOTES:

1. PIPE NOT SHOWN BELOW FOR CLARITY. SEE DRAWING WF-M0101 AND WF-M0102.
2. CONTINUOUS PIPE SHOWN WITH BREAK LINES FOR CLARITY.

SCALE 1:100 METRES 0 2 4 6 8 10
SCALE 1:1 MILLIMETRES 0 20 40 60 80 100

APEGM
Certificate of Authorization
CH2M Hill Canada Limited (ON)
No. 1441 Expiry: April 30, 2006

NO.	REVISIONS	DATE	BY
00	ISSUED FOR TENDER	06/03/29	TB

B.M. ELEV.

CH2MHILL
Frederickson Cooper ARCHITECTS
EarthTech A Tyco International Ltd. Company

DESIGNED BY	TB	CHECKED BY	LS
DRAWN BY	TAR/EK	APPROVED BY	AHL
SCALE:	1:100	RELEASED FOR CONSTRUCTION BY:	R. SOROKOWSKI
DATE	2005/07/08	DATE	2006/03/29

ENGINEER'S SEAL
ORIGINAL SIGNED BY
P. WOBMA
2006/03/29

CONSULTANT DRAWING NO.
WF-M0112

Winnipeg
THE CITY OF WINNIPEG
WATER AND WASTE DEPARTMENT
ENGINEERING DIVISION

WATER TREATMENT PLANT
FILTRATION
MECHANICAL AND ELECTRICAL

PROCESS MECHANICAL
FILTRATION PIPE GALLERY AREA 2
UPPER PLAN

CITY FILE NUMBER
SHEET OF
CITY DRAWING NUMBER
1-0601F-A-M0112-001-00D

Last Save: 2006-03-23 4:02 PM

P:\EARTHTECH\321352WINNIPEGWTP\NDM\DESIGN\ACAD\DN_WF-M0112_CH2M.DWG