SHEET: COW-A1 (05/2005)

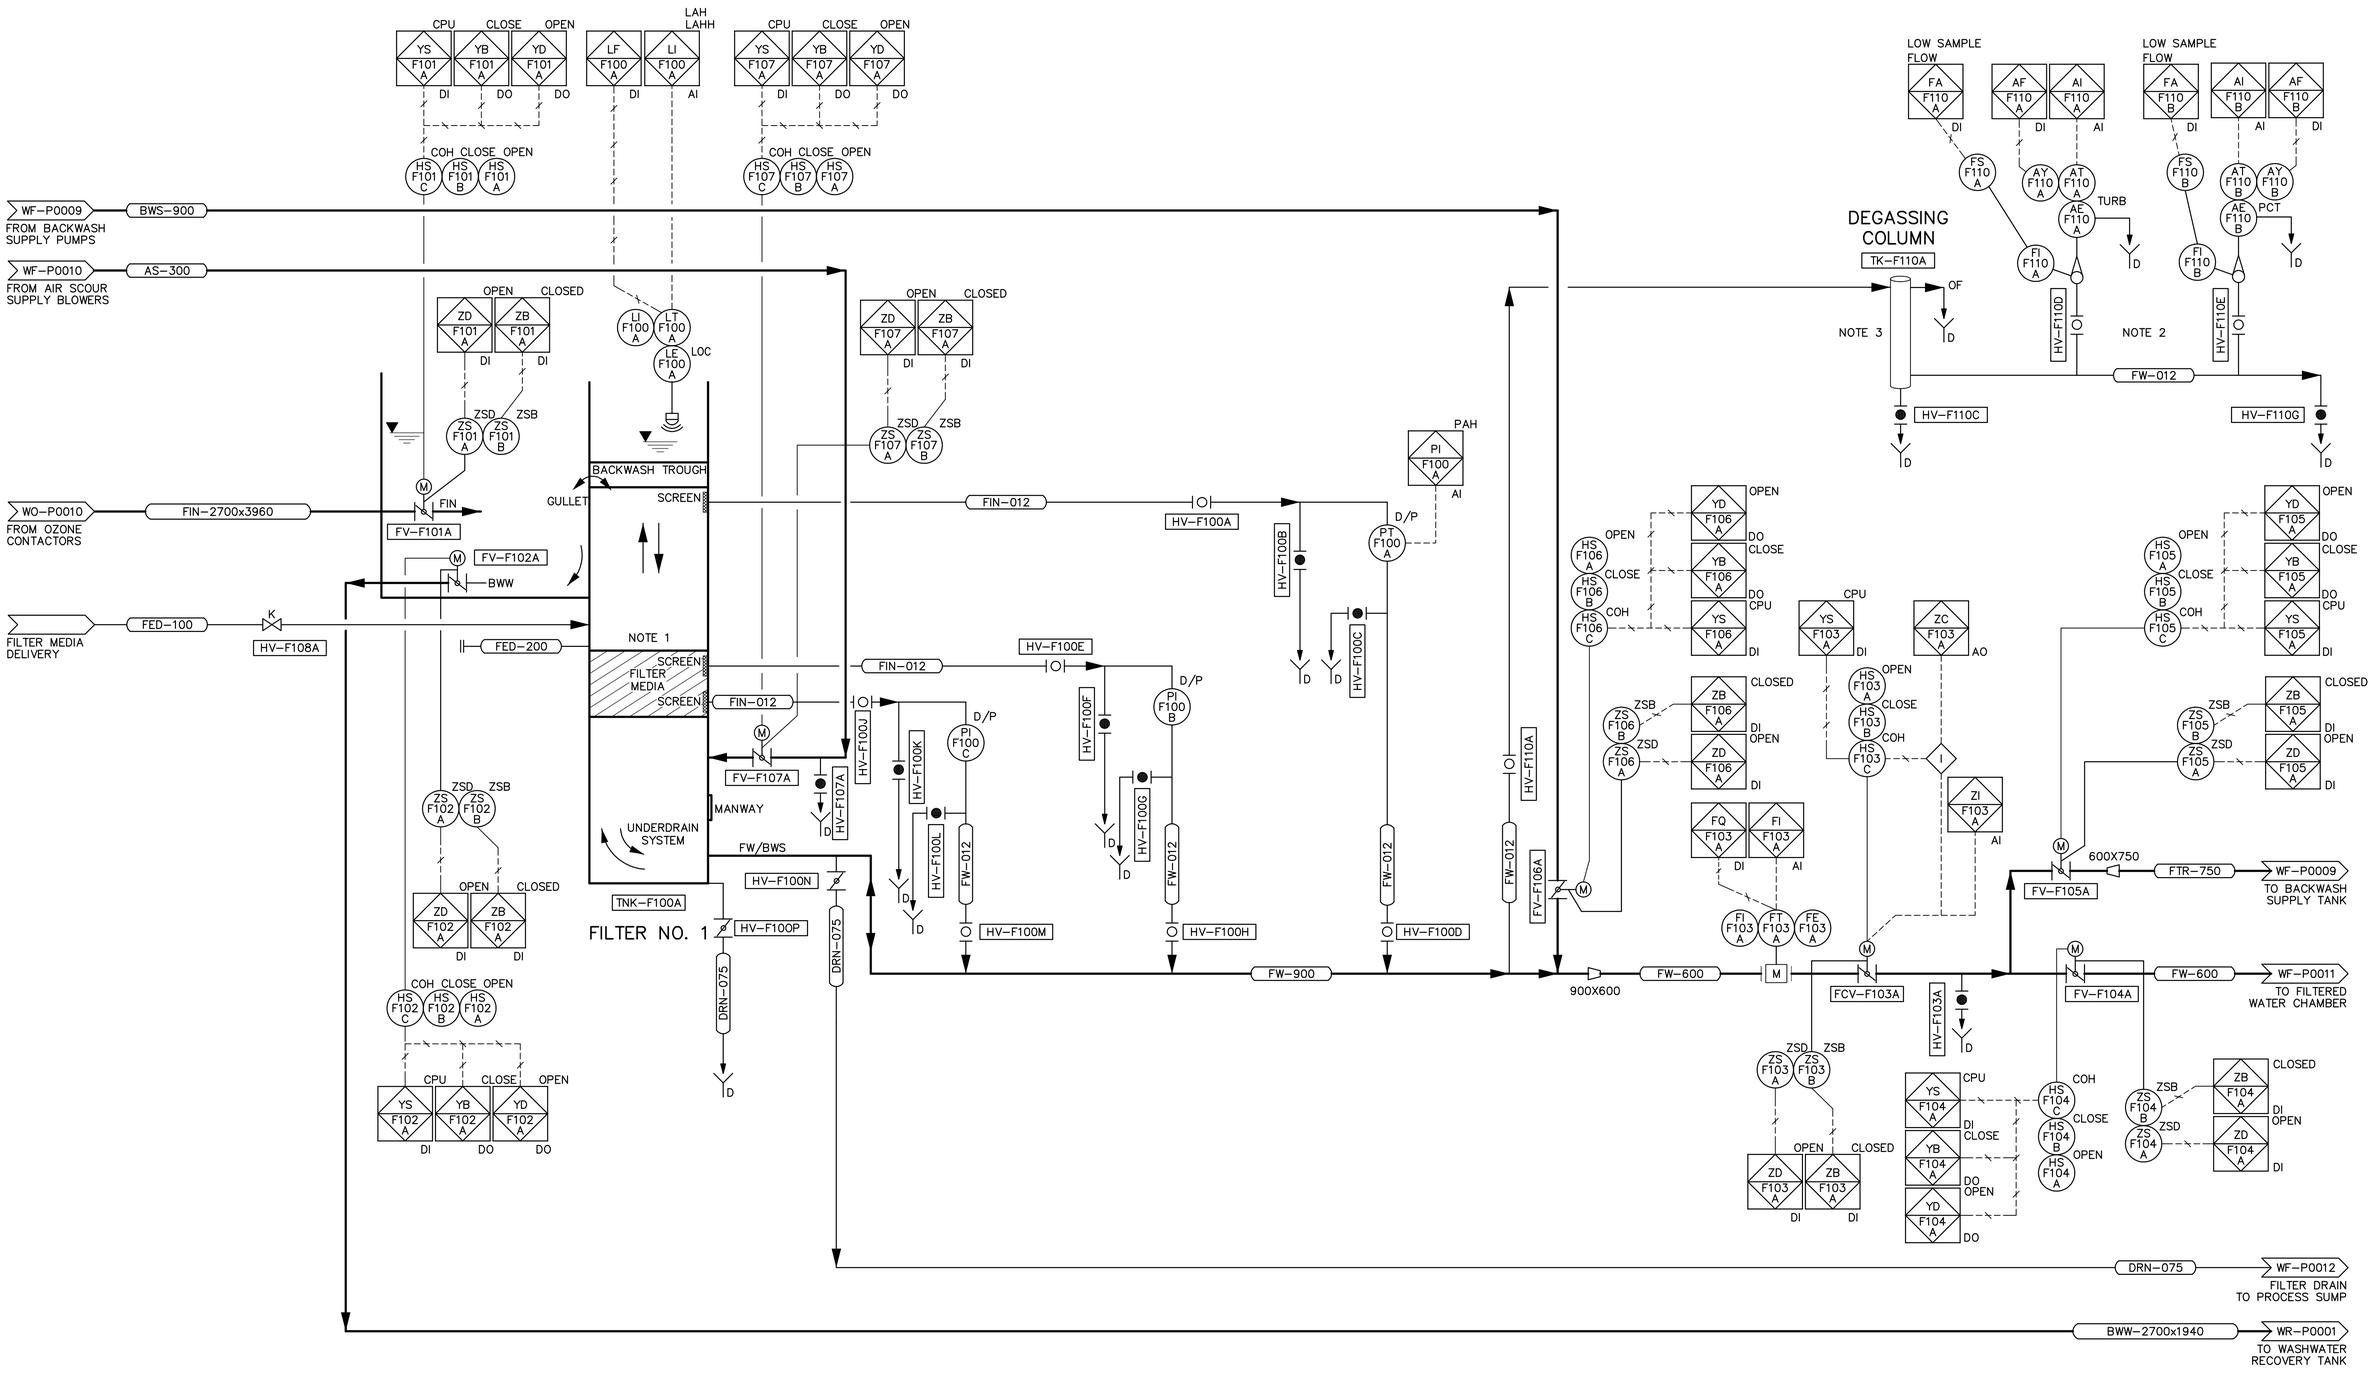

NOTES:

1. SEE DETAIL 1 ON DRAWING WF-M0451 FOR DETAILS.
2. SEE DETAIL 2 ON DRAWING WF-M0451 FOR DETAILS.
3. SEE DETAIL 3 ON DRAWING WF-M0451 FOR DETAILS.

APEGM
Certificate of Authorization
Earth Tech Canada Inc.
No. 730 Expiry: April 30, 2006

NO.	REVISIONS	DATE	BY
00	ISSUED FOR TENDER	06/03/29	GLG

B.M. ELEV.

CH2MHILL Fredericksen Cooper ARCHITECTS — EarthTech, A Tyco International Ltd. Company

DESIGNED BY	TB	CHECKED BY	PW
DRAWN BY	TAR	APPROVED BY	AHL
SCALE:	NONE	RELEASED FOR CONSTRUCTION BY:	R. SOROKOWSKI
DATE	2005/04/02	DATE	2006/03/29

ENGINEER'S SEAL
ORIGINAL SIGNED BY
P. WOBMA
AND
S.W. TORMEY
2006/03/29

CONSULTANT DRAWING NO.
WF-P0001

Winnipeg

THE CITY OF WINNIPEG
WATER AND WASTE DEPARTMENT
ENGINEERING DIVISION

WATER TREATMENT PLANT
FILTRATION
MECHANICAL AND ELECTRICAL

CITY FILE NUMBER

SHEET OF

CITY DRAWING NUMBER
1-0601F-G-P0001-001-00D

PROCESS
FILTER NO. 1
PROCESS AND INSTRUMENTATION DIAGRAM

Last Save: 2006-03-27 10:02 AM

L:\WORK\79000\79538\02A-CAD\WAT\CONTR\WTP_DETAIL DESIGN\P&IDS\FILTRATION\DN_WF-P0001_ET.DWG