SHEET: COW-A1 (05/2005)

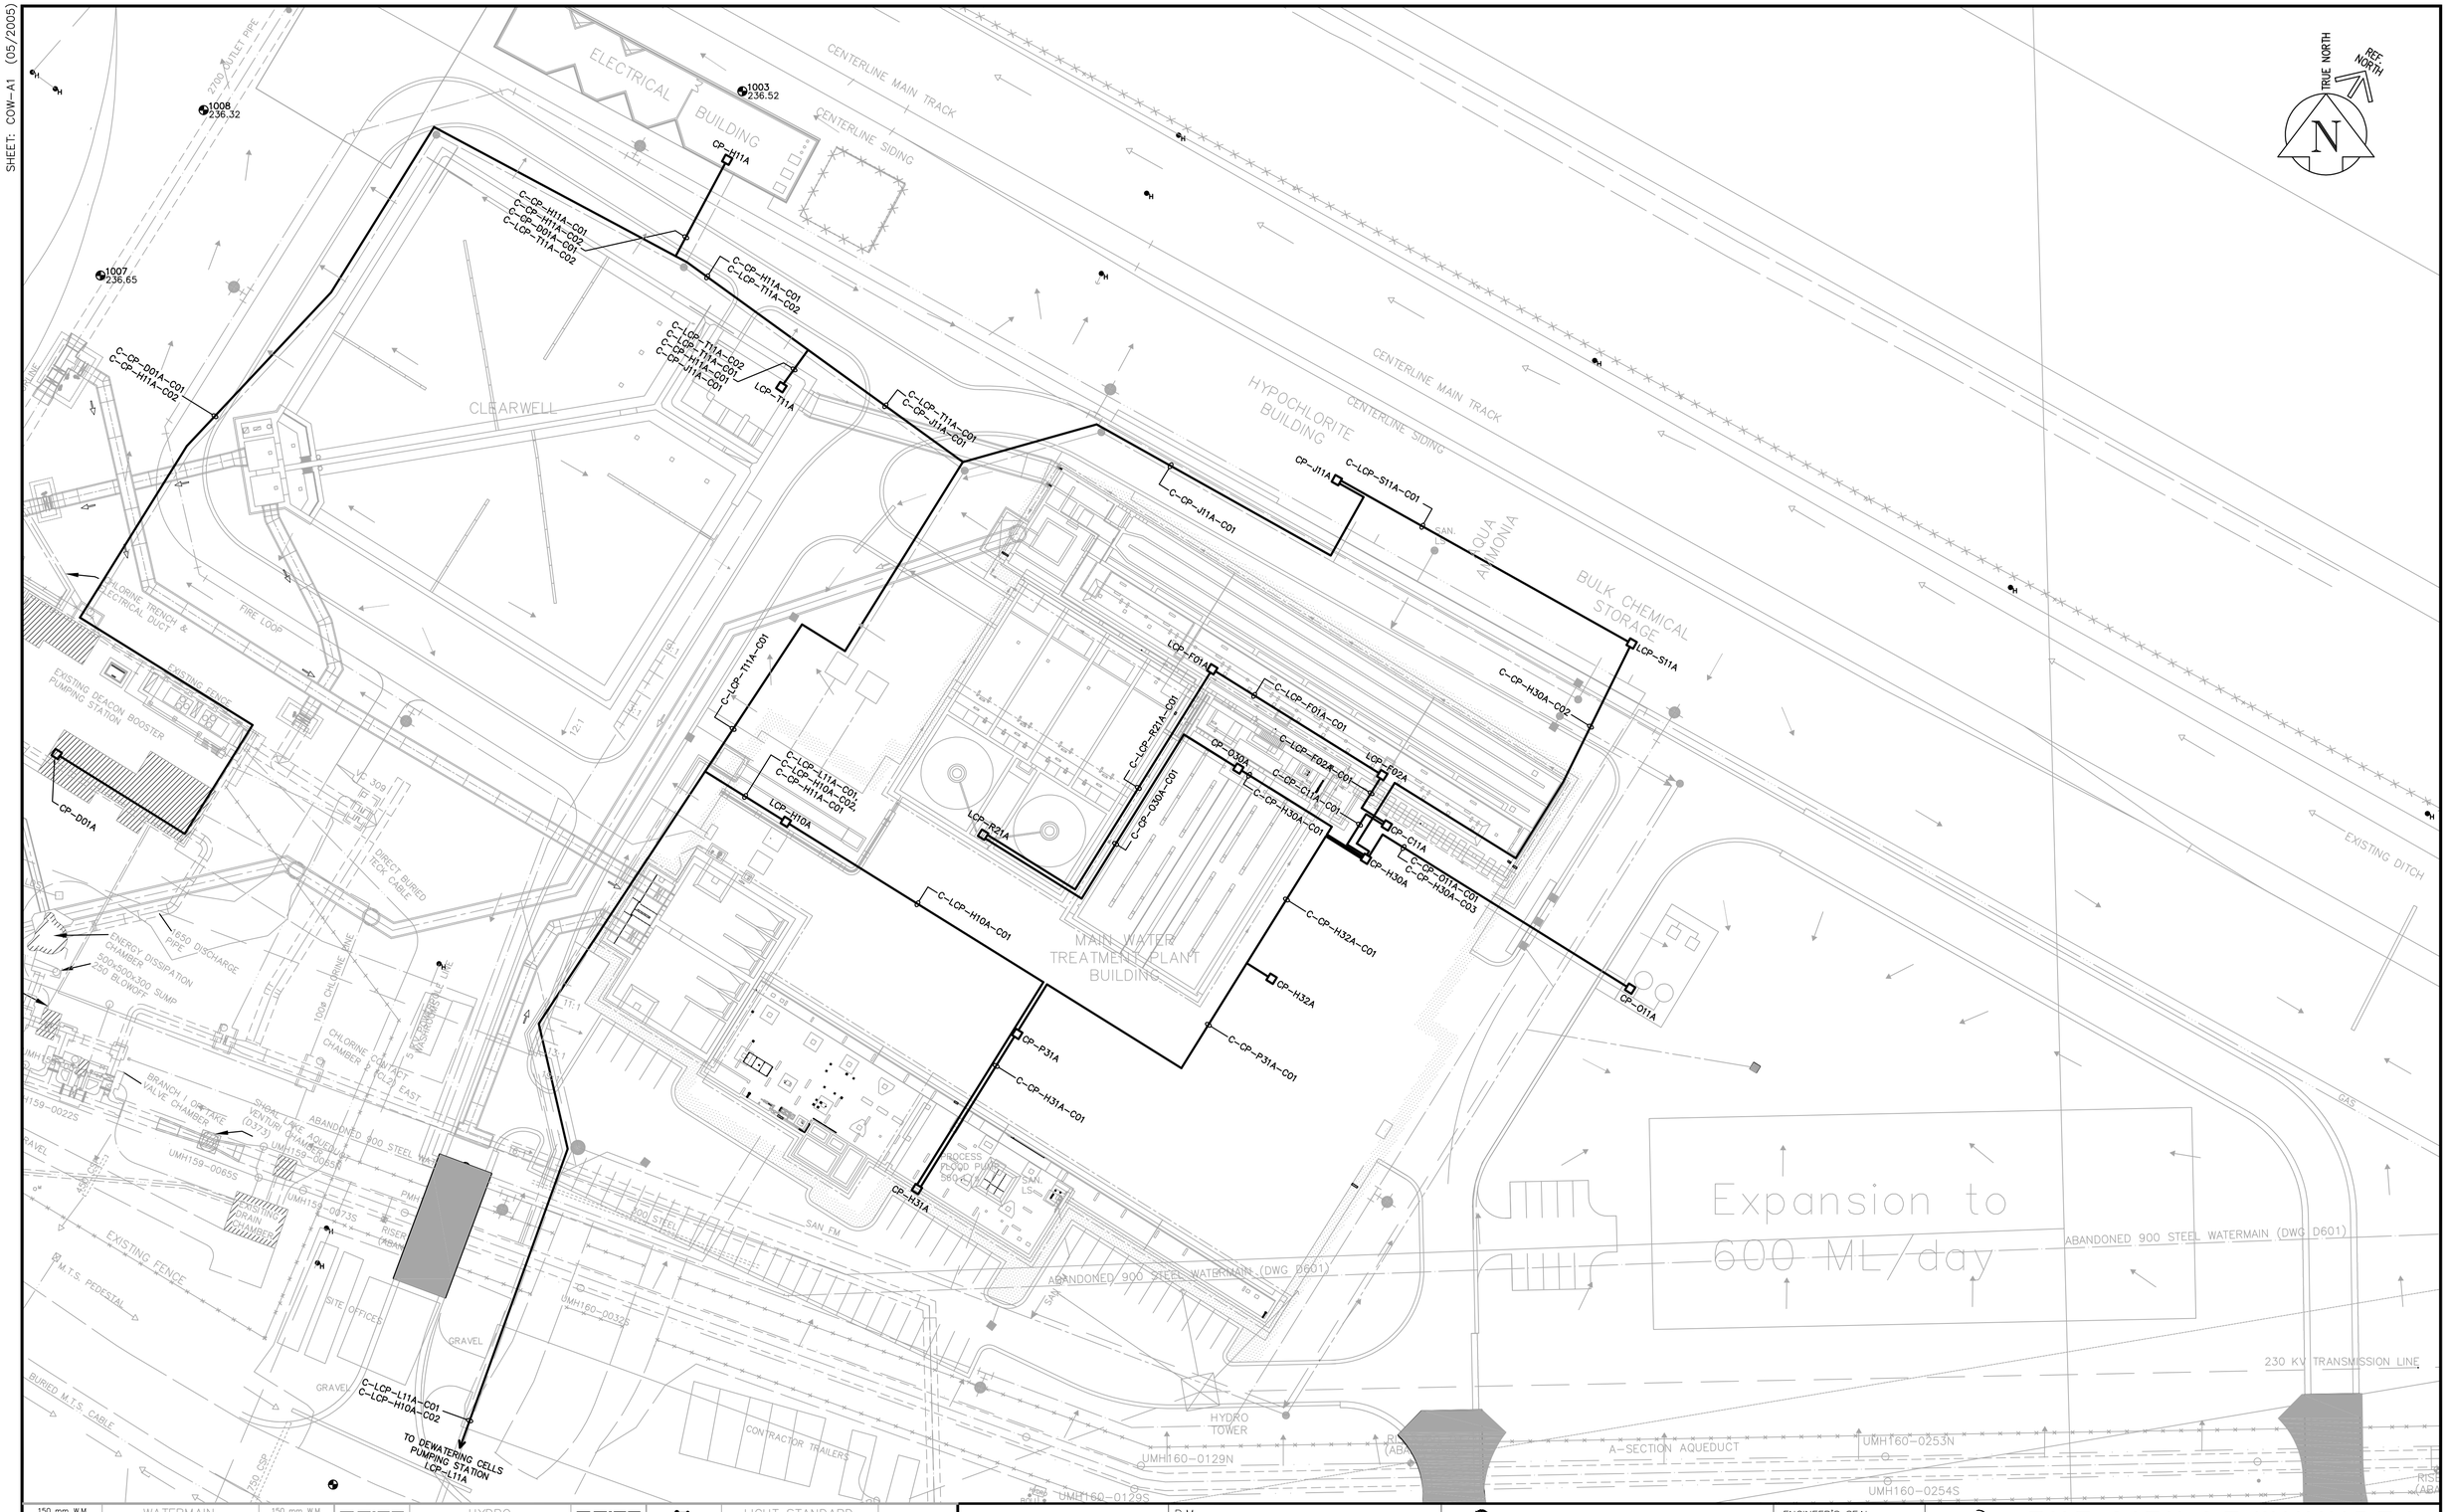

150 mm W.M.	WATERMAIN	150 mm W.M.		HYDRO			LIGHT STANDARD	
	HYDRANT			M.T.S.			ANCHOR	
	VALVE			CONCRETE			POLE	
300mm L.D.S.	LAND DRAINAGE SEWER	300mm L.D.S.		ASPHALT		391.0	CONTOURS	
250mm W.W.S.	WASTEWATER SEWER	250mm W.W.S.		PROPERTY LINE			RAIL X-ING SIGNAL	
	MANHOLE			SURVEY BAR			℄ RAILWAY TRACK	
	CATCH BASIN		232.750	ELEVATION	32.750		DITCH	
	CURB INLET		500ø	TREE				
	JUNCTIONS			ANODE				
	CULVERT			CONCRETE SIDEWALK				
	GAS			FENCE				
EXISTING	LEGEND - PLAN	PROPOSED	EXISTING	LEGEND - PLAN	PROPOSED	EXISTING	LEGEND - PLAN	PROPOSED

APEGM
Certificate of Authorization
Earth Tech Canada Inc.
No. 730 Expiry: April 30, 2006

NO.	REVISIONS	DATE	BY
00	ISSUED FOR TENDER	06/03/29	GLG

B.M.
ELEV.

CH2MHILL
Fredericksson Cooper ARCHITECTS
Earth Tech A Tyco International Ltd. Company

DESIGNED BY	SWT	CHECKED BY	SWT
DRAWN BY	GLG	APPROVED BY	AHL
SCALE:	1:500	RELEASED FOR CONSTRUCTION BY:	R. SOROKOWSKI
DATE	06/01/25	DATE	2006/03/29

ENGINEER'S SEAL
ORIGINAL SIGNED BY
S.W. TORMEY
2006/03/29

CONSULTANT DRAWING NO.
WH-A0101

Winnipeg
THE CITY OF WINNIPEG
WATER AND WASTE DEPARTMENT
ENGINEERING DIVISION

WATER TREATMENT PLANT
PLANT UTILITIES
MECHANICAL AND ELECTRICAL

AUTOMATION / I&C
PLANT COMMUNICATION NETWORK
FIBRE OPTIC CABLE ROUTING DIAGRAM

CITY FILE NUMBER
SHEET OF
CITY DRAWING NUMBER
1-0601H-C-A0101-001-00D

Last Save: 2006-03-28 3:37 PM

L:\WORK\79000\79538\02A-CAD\INST\CONTR\WTP DETAILED DESIGN\DN_WH-A0101_ET.DWG