SHEET: COW-A1 (05/2005)

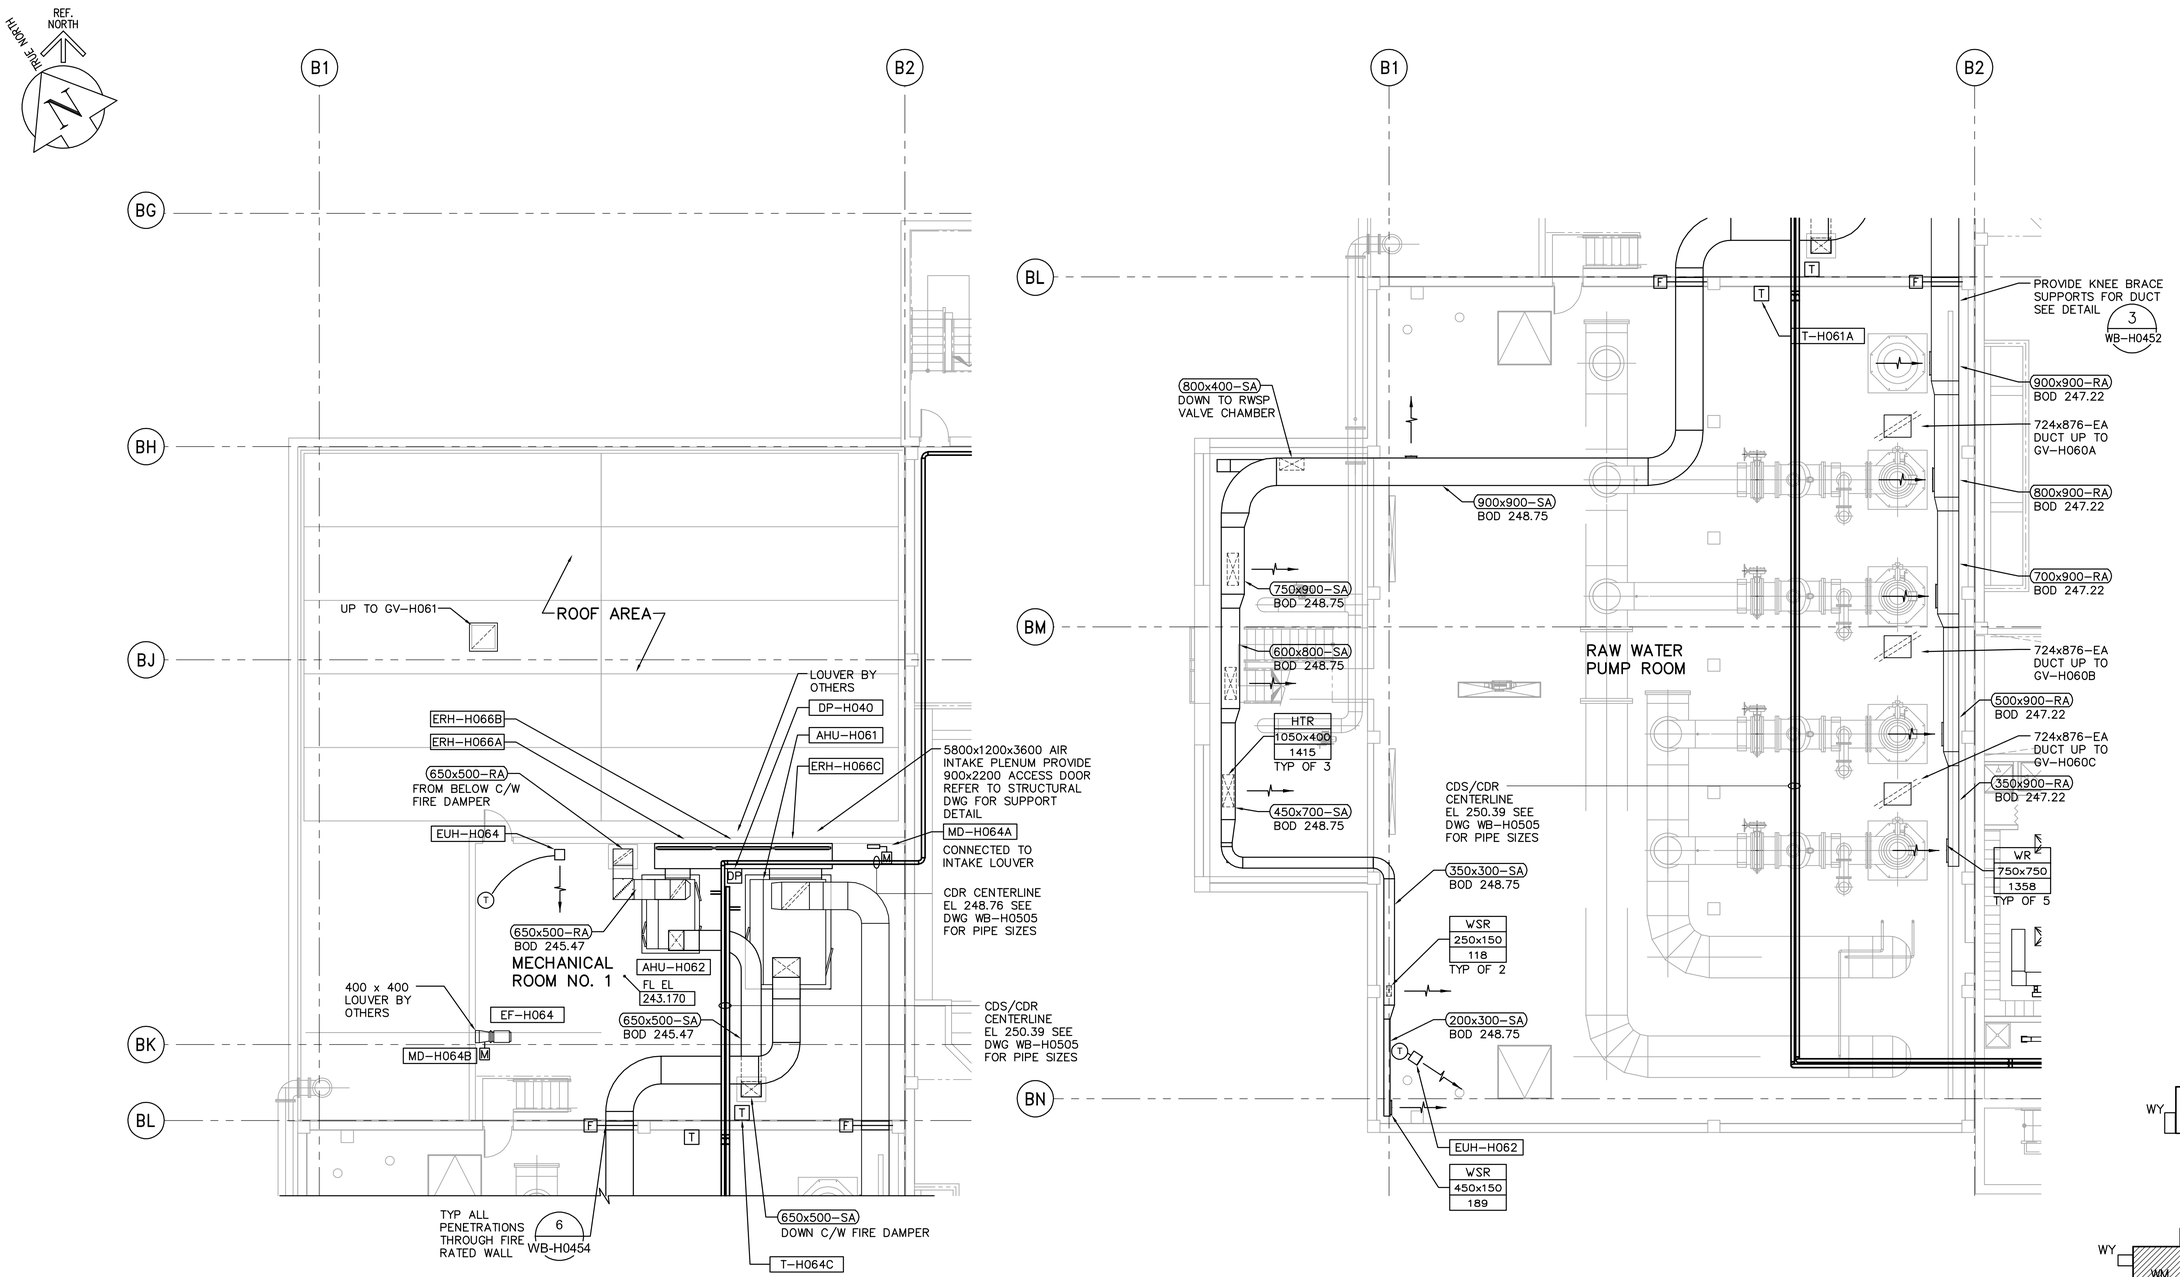

THIRD FLOOR PLAN
1:100

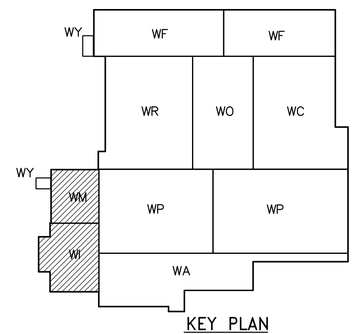

KEY PLAN

SCALE 1:100
SCALE 1:1

METRES 0 2 4 6 8 10
MILLIMETRES 0 20 40 60 80 100

APEGM
Certificate of Authorization
CH2M HILL Canada Ltd.
No. 1441 Expiry: April 30, 2006

B.M. ELEV.

NO.	REVISIONS	DATE	BY
00	ISSUED FOR TENDER	06/03/29	TT

CH2MHILL
Fredericksen Cooper ARCHITECTS
EarthTech A Tyco International Ltd. Company

DESIGNED BY	TT	CHECKED BY	DL
DRAWN BY	AM	APPROVED BY	AHL
SCALE:	1:100	RELEASED FOR CONSTRUCTION BY:	R. SOROKOWSKI
DATE	2005/07/04	DATE	2006/03/29

ENGINEER'S SEAL
ORIGINAL SIGNED BY
D.K. CUDDINGTON
2006/03/29

CONSULTANT DRAWING NO.
WI-H0131

Winnipeg
THE CITY OF WINNIPEG
WATER AND WASTE DEPARTMENT
ENGINEERING DIVISION

WATER TREATMENT PLANT
INLET WORKS AND RAW WATER PUMPING
MECHANICAL AND ELECTRICAL

CITY FILE NUMBER
SHEET OF

HVAC
RAW WATER PUMP STATION AREA
THIRD FLOOR PLAN

CITY DRAWING NUMBER
1-06011-A-H0131-001-000

Last Save: 2006-03-23 3:24 PM

P:\EARTHTECH\321352WINNIPEGWTP\NDM\DESIGN\ACAD\DN_WI-H0131_CH2M.DWG