SHEET: COW-A1 (05/2005)

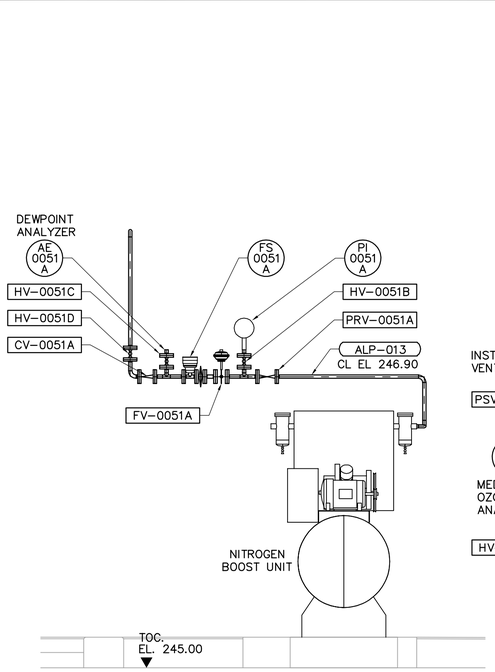

H SECTION
WO-M0131 1:20

WO-M0401

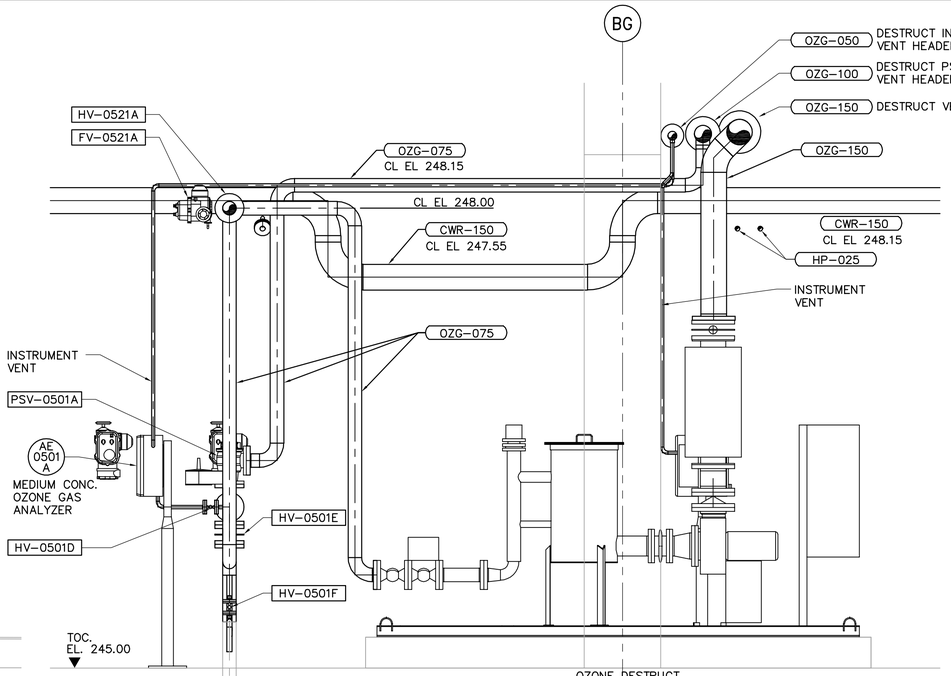

1 DETAIL
WO-M0201 1:20

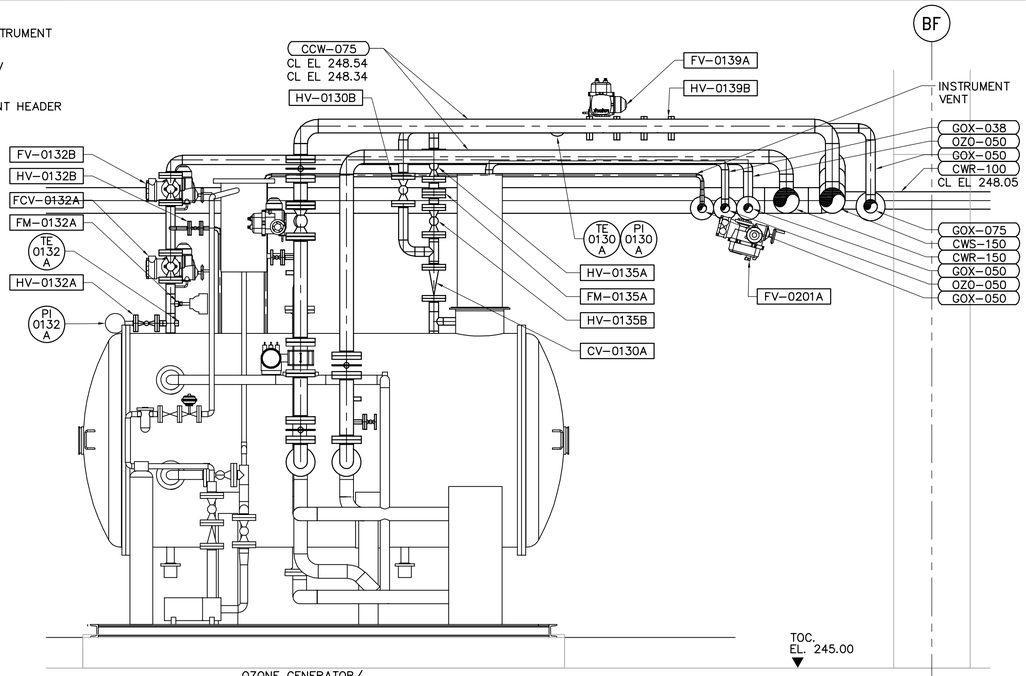

2 DETAIL
WO-M0201 1:20

NOTES:
1. REFER TO SUPPLY CONTRACTOR SHOP DRAWINGS FOR EQUIPMENT DETAILS.

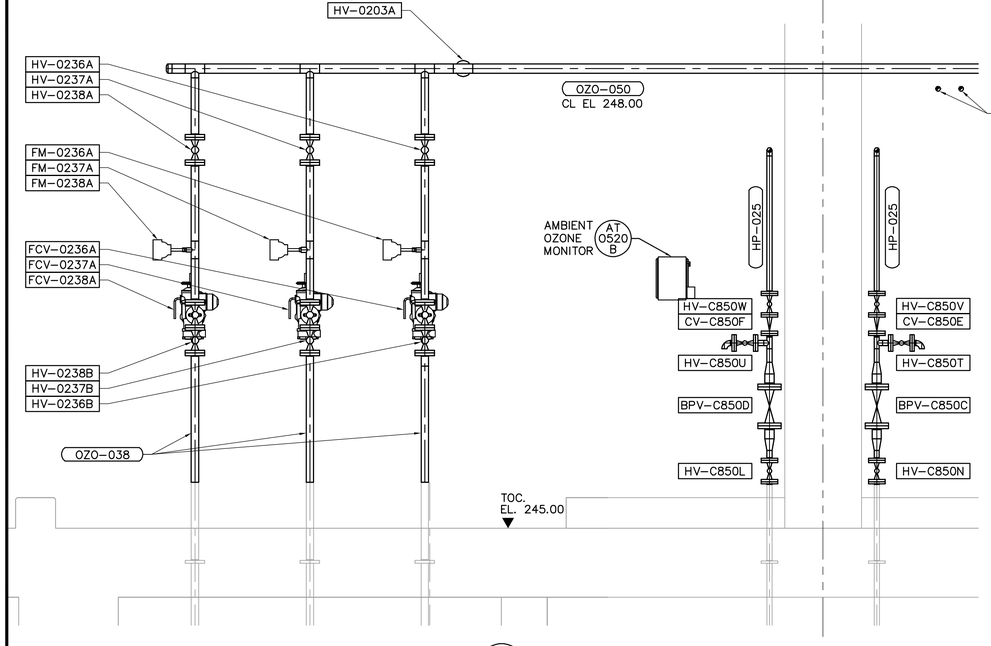

3 DETAIL
WO-M0201 1:20

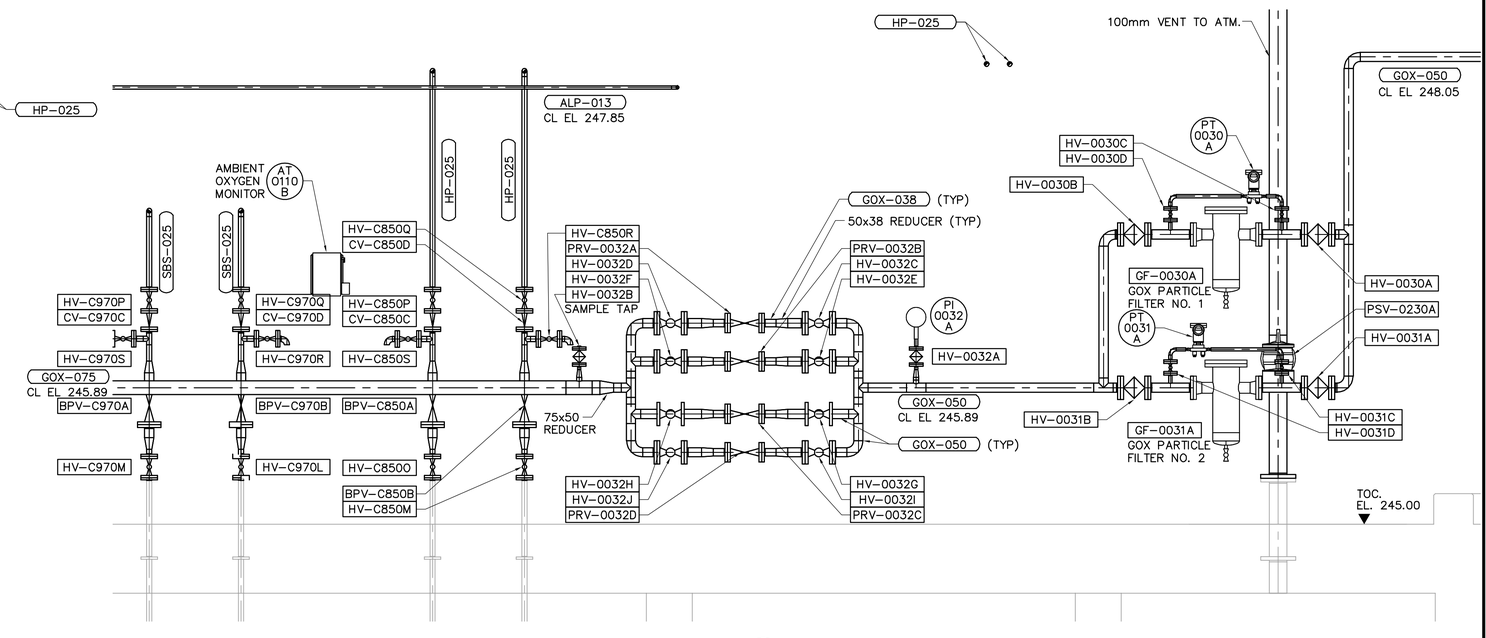

4 DETAIL
WO-M0201 1:20

SCALE 1:20 METRES 0 0.4 0.8 1.2 1.6 2
SCALE 1:1 MILLIMETRES 0 20 40 60 80 100

APEGM
Certificate of Authorization
CH2M HILL Canada Ltd.
No. 1441 Expiry: April 30, 2006

B.M. ELEV.

NO.	REVISIONS	DATE	BY
00	ISSUED FOR TENDER	06/03/29	CBE

CH2MHILL
Frederickson Cooper ARCHITECTS
EarthTech A Tyco International Ltd. Company

DESIGNED BY	CBE/DP	CHECKED BY	EPM
DRAWN BY	RWA/KM	APPROVED BY	AHL
SCALE:	1:20	RELEASED FOR CONSTRUCTION BY:	R. SOROKOWSKI
DATE	2006/02/14	DATE	2006/03/29

ENGINEER'S SEAL
ORIGINAL SIGNED BY
D.J. PERNITSKY
2006/03/29

CONSULTANT DRAWING NO.
WO-M0403

Winnipeg
THE CITY OF WINNIPEG
WATER AND WASTE DEPARTMENT
ENGINEERING DIVISION

WATER TREATMENT PLANT
OZONE
MECHANICAL AND ELECTRICAL

PROCESS MECHANICAL
OZONATION AREA
SECTION DETAILS

CITY FILE NUMBER
SHEET OF
CITY DRAWING NUMBER
1-06010-A-M0403-001-00D

Last Save: 2006-03-27 11:22 AM

C:\DOCUMENTS AND SETTINGS\SEVERITT\MY DOCUMENTS\NDMPROJ\321352 - WINNIPEGWTP\DN_WO-M0403_CH2M.DWG