SHEET: COW-A1 (05/2005)

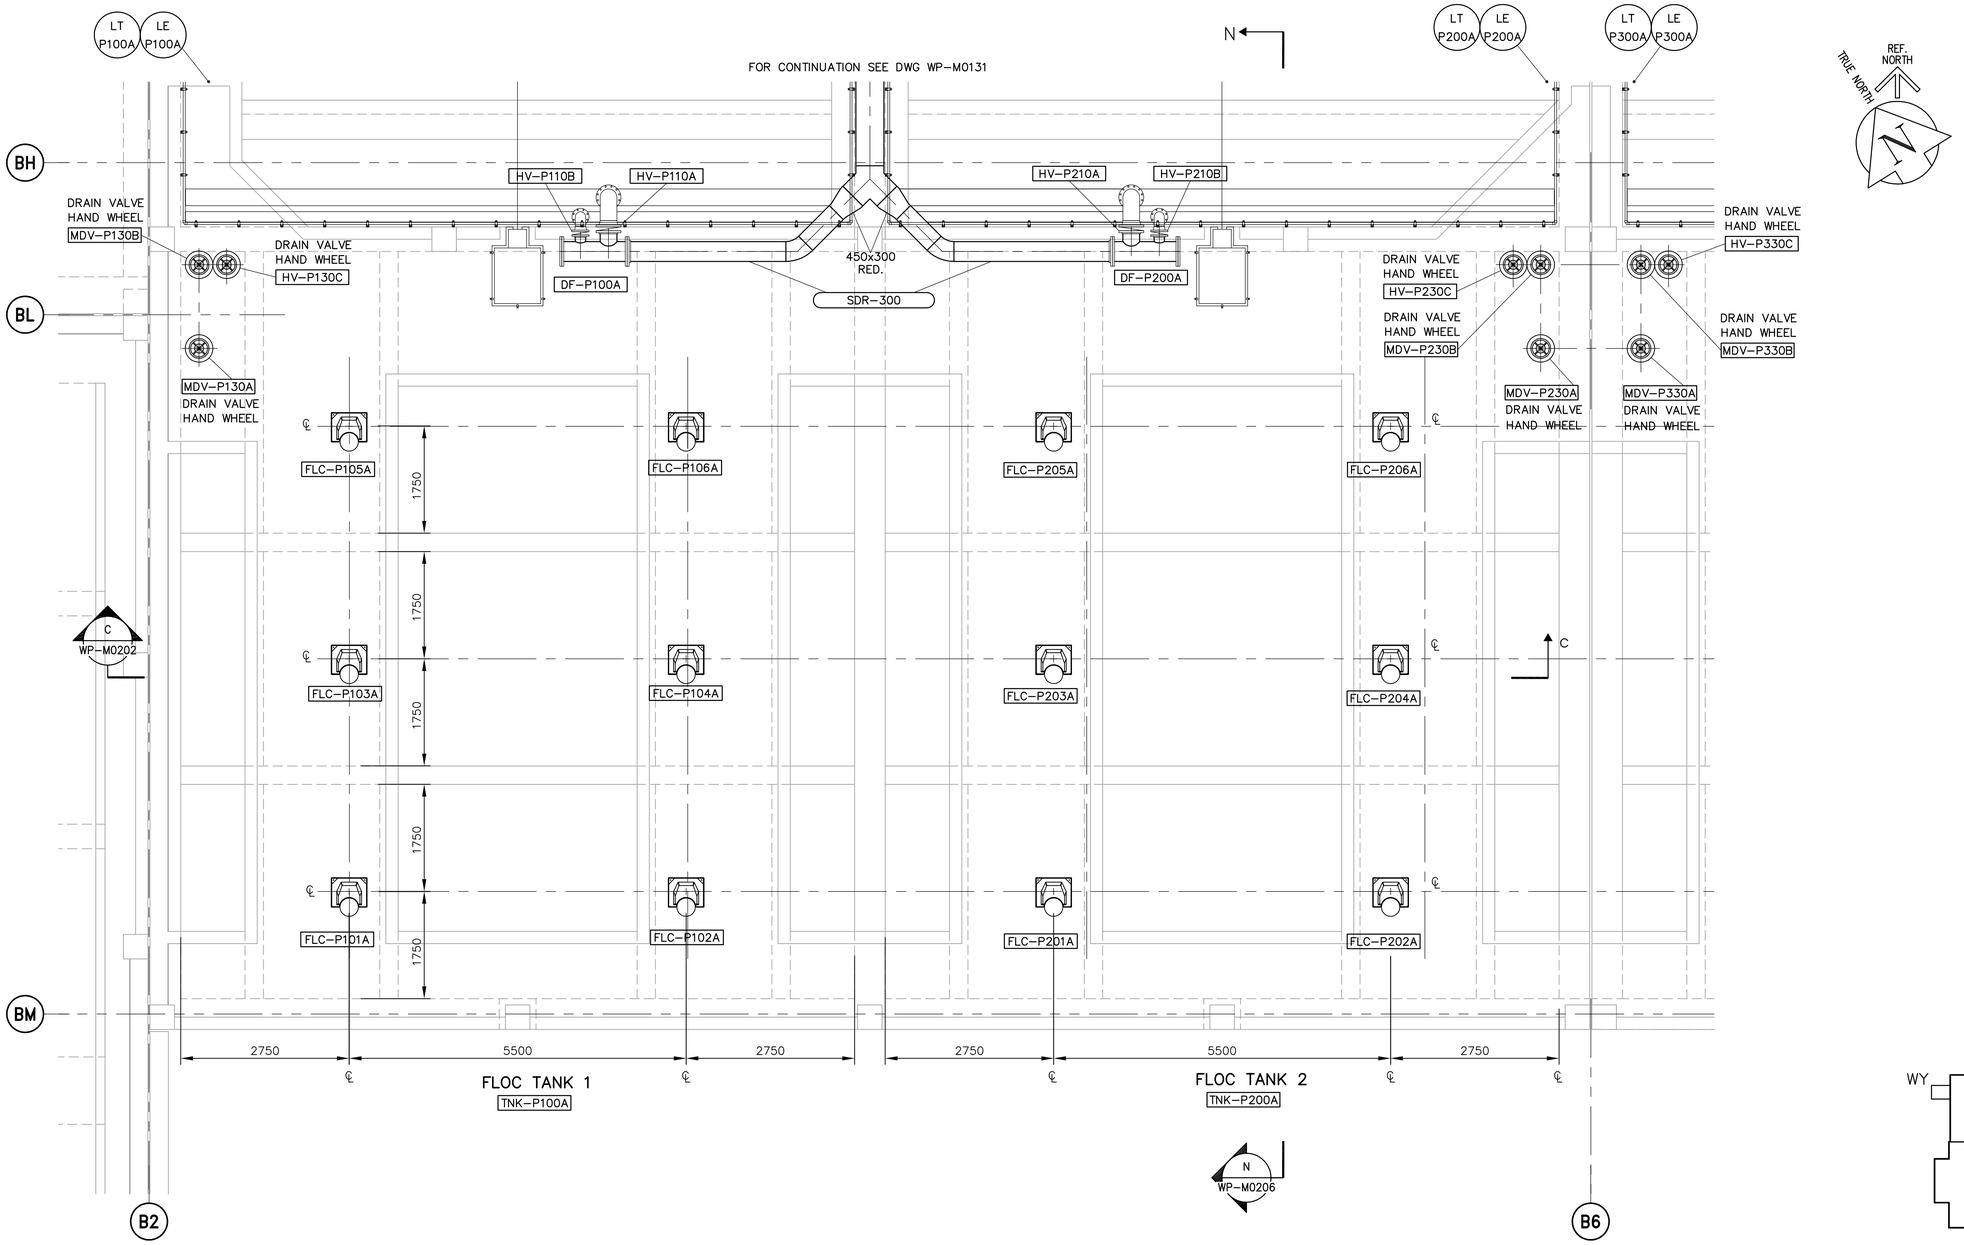

8 WP-M0130 THIRD FLOOR PLAN – TYPICAL FLOCCULATOR MIXER LAYOUT 1:50

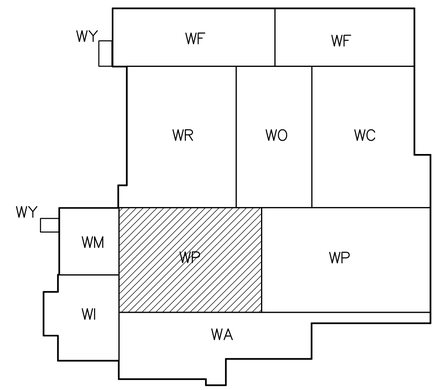

KEY PLAN

SCALE 1:50 METRES 0 1 2 3 4 5

SCALE 1:1 MILLIMETRES 0 20 40 60 80 100

NOTES:
1. FOR ADDITIONAL INFORMATION ON PIPE EMBEDS, REFER TO SERIES WP-M9000 DRAWINGS.

APEGM
Certificate of Authorization
Earth Tech Canada Inc.
No. 730 Expiry: April 30, 2006

NO.	REVISIONS	DATE	BY
00	ISSUED FOR TENDER	06/03/29	PL

B.M. ELEV.

CH2MHILL Fredericksen Cooper ARCHITECTS — EarthTech A Tyco International Ltd. Company

DESIGNED BY	KAS	CHECKED BY	SMB
DRAWN BY	PL/LPT/LC	APPROVED BY	AHL
SCALE:	1:50	RELEASED FOR CONSTRUCTION BY:	R. SOROKOWSKI
DATE	2005/12/08	DATE	2006/03/29

ENGINEER'S SEAL
ORIGINAL SIGNED BY
S.M. BREESE
2006/03/29

CONSULTANT DRAWING NO.
WP-M0132

Winnipeg

THE CITY OF WINNIPEG
WATER AND WASTE DEPARTMENT
ENGINEERING DIVISION

WATER TREATMENT PLANT
FLOCCULATION AND DAF
MECHANICAL AND ELECTRICAL

CITY FILE NUMBER
SHEET OF

PROCESS MECHANICAL
THIRD FLOOR PLAN
FLOCCULATOR MIXER TYPICAL LAYOUT

CITY DRAWING NUMBER
1-0601P-A-M0132-001-00D

Last Save: 2006-03-27 3:37 PM

L:\WORK\79000\79538\02A-CAD\WAT\CONTR\WTP_DETAIL DESIGN\DAF\DN_WP-M0132_ET.DWG