SHEET: COW-A1 (05/2005)

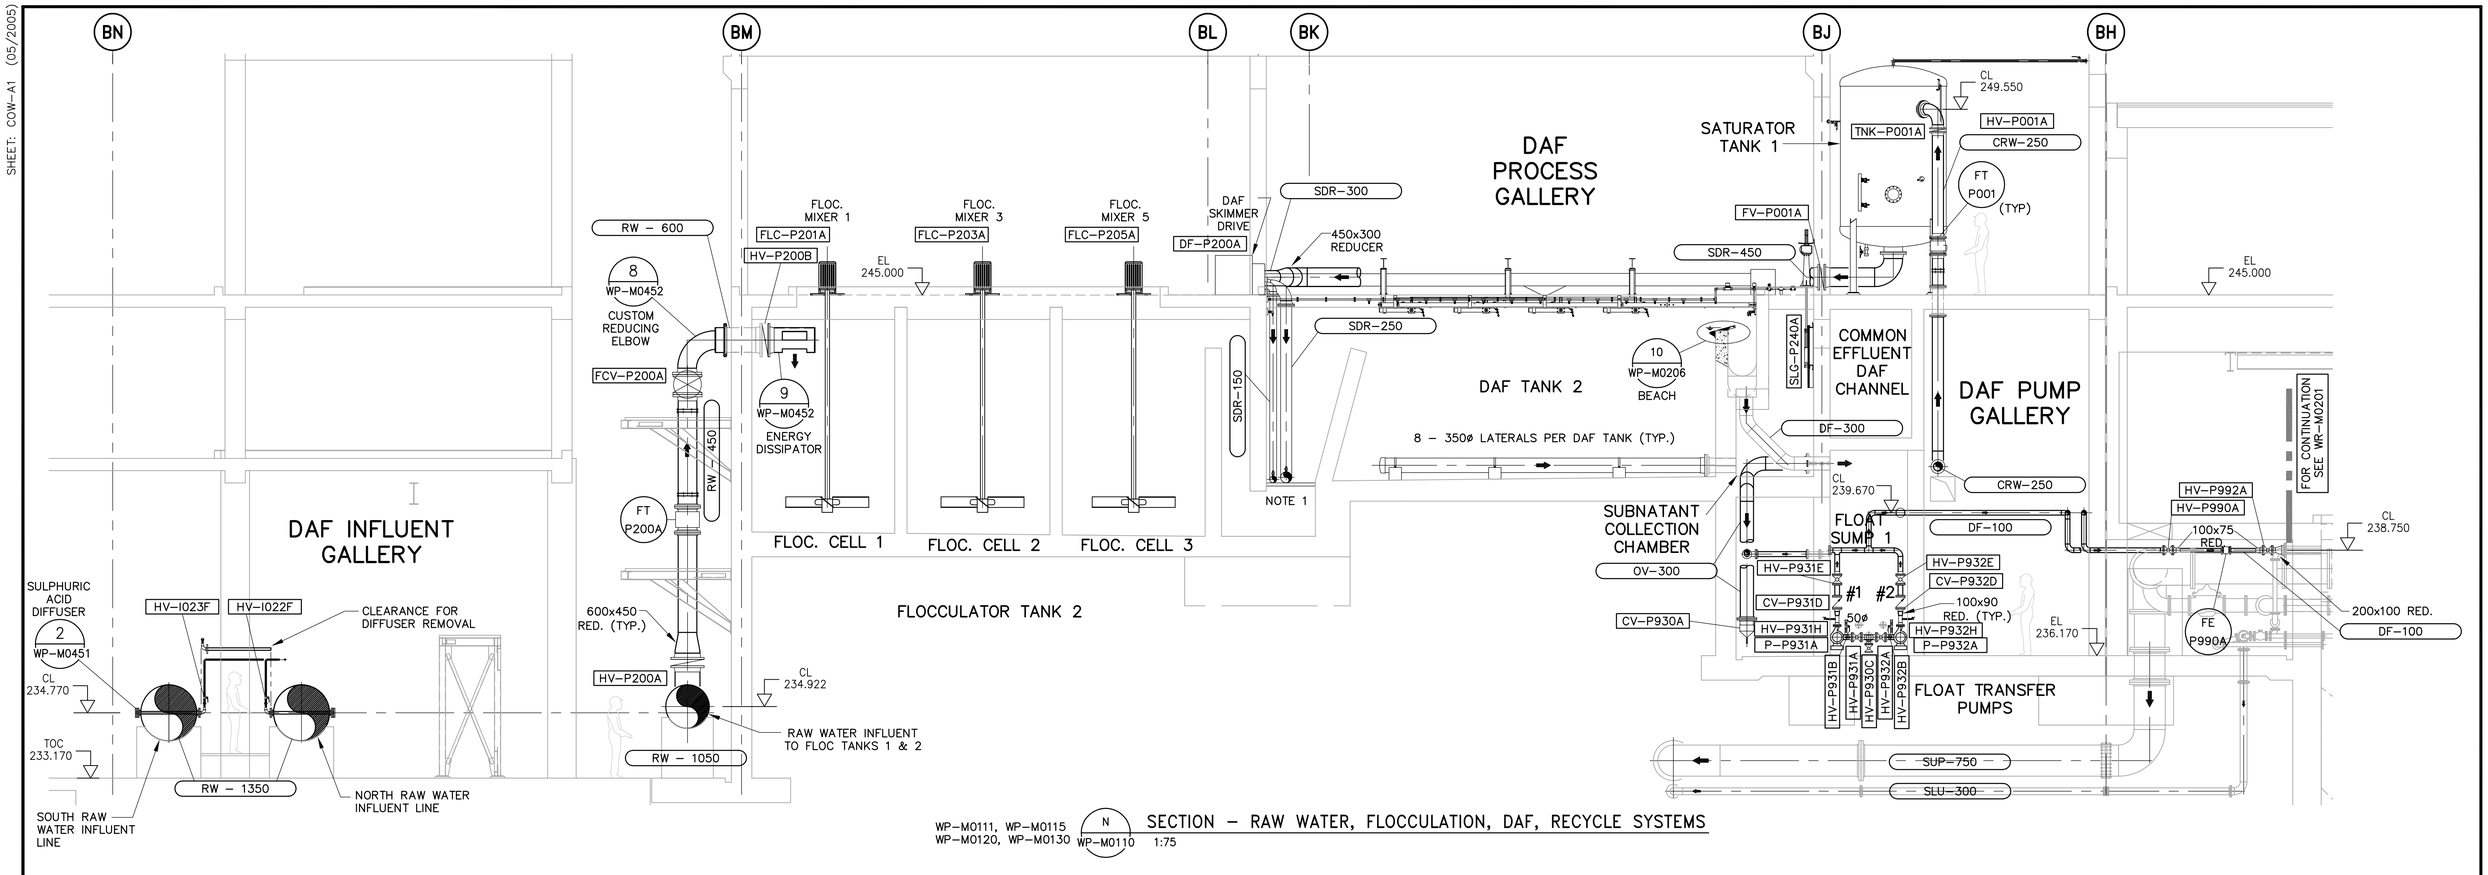

WP-M0111, WP-M0115
WP-M0120, WP-M0130

N WP-M0110 SECTION - RAW WATER, FLOCCULATION, DAF, RECYCLE SYSTEMS 1:75

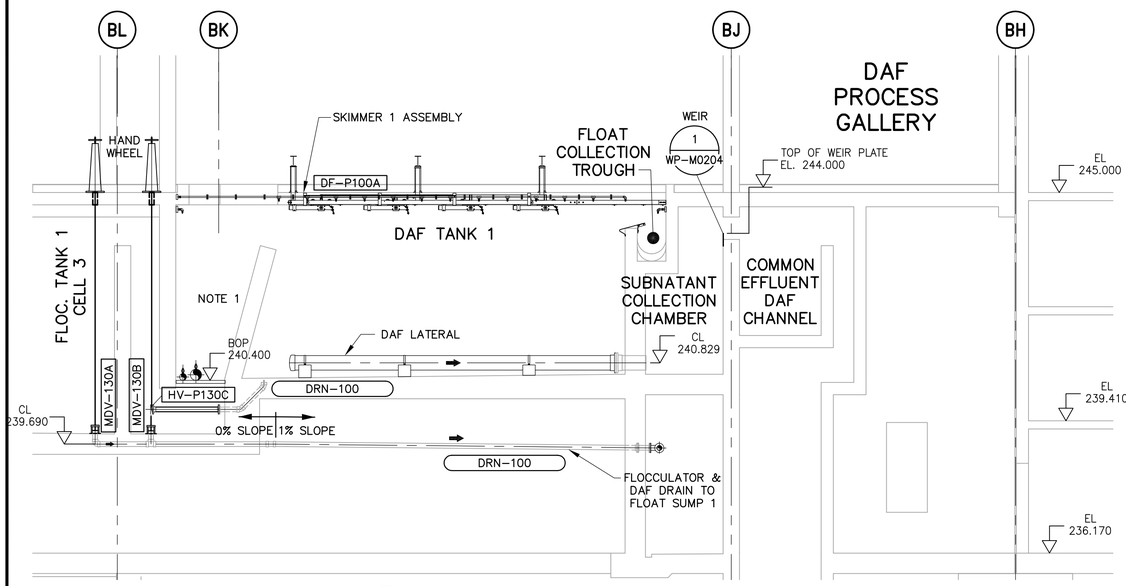

WP-M0115
WP-M0120
WP-M0130

P WP-M0110 SECTION - RECYCLE PUMPS, MUD VALVES AND DRAIN LINES 1:75

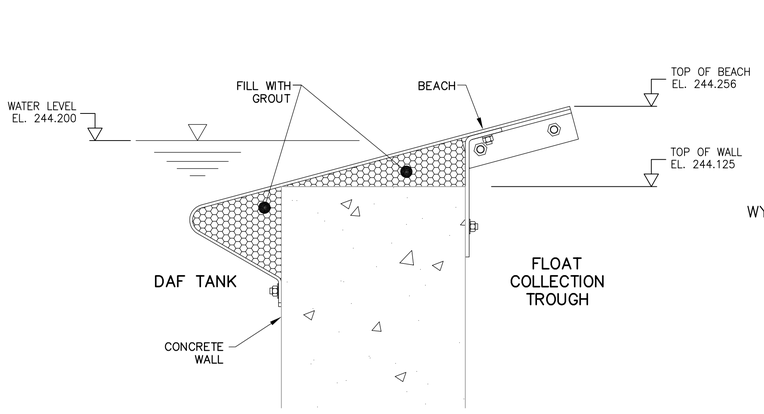

10 WP-M0206 DETAIL - BEACH 1:5

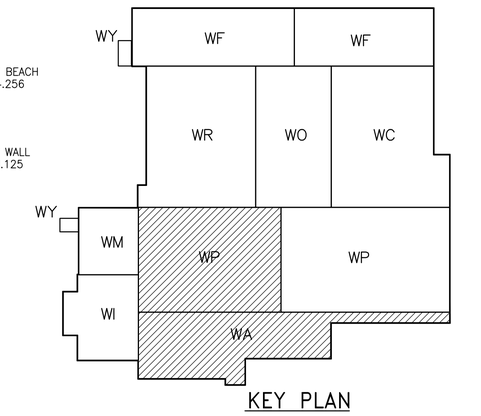

KEY PLAN

SCALE 1:75 METRES 0 1.5 3 4.5 6 7.5

SCALE 1:1 MILLIMETRES 0 20 40 60 80 100

NOTE:
1. INSTALL AND LOCATE DROP LEGS AND DISPERSION HEADERS AS PER DAF SUPPLY CONTRACTOR'S INSTRUCTIONS.
2. FOR ADDITIONAL INFORMATION ON PIPE EMBEDS, REFER TO SERIES WP-M9000 DRAWINGS.

APEGM
Certificate of Authorization
Earth Tech Canada Inc.
No. 730 Expiry: April 30, 2006

NO.	REVISIONS	DATE	BY
	B.M. ELEV.		
00	ISSUED FOR TENDER	06/03/29	PL

CH2MHILL Fredericksen Cooper ARCHITECTS
EarthTech A Tyco International Ltd. Company

DESIGNED BY	KAS	CHECKED BY	SMB
DRAWN BY	P.L./LPT/LC	APPROVED BY	AHL
SCALE:	1:75	RELEASED FOR CONSTRUCTION BY:	R. SOROKOWSKI
DATE	2005/09/30	DATE	2006/03/29

ENGINEER'S SEAL
ORIGINAL SIGNED BY
S.M. BREESE
2006/03/29

CONSULTANT DRAWING NO.
WP-M0206

Winnipeg
THE CITY OF WINNIPEG
WATER AND WASTE DEPARTMENT
ENGINEERING DIVISION

WATER TREATMENT PLANT
FLOCCULATION AND DAF
MECHANICAL AND ELECTRICAL

PROCESS MECHANICAL
SECTIONS M & N

CITY FILE NUMBER
SHEET OF
CITY DRAWING NUMBER
1-0601P-A-M0206-001-00D

Last Save: 2006-03-27 3:36 PM

L:\WORK\79000\79538\02A-CAD\WAT\CONTR\WTP_DETAIL DESIGN\DAF\DN_WP-M0206_ET.DWG