SHEET: COW-A1 (03/2005)

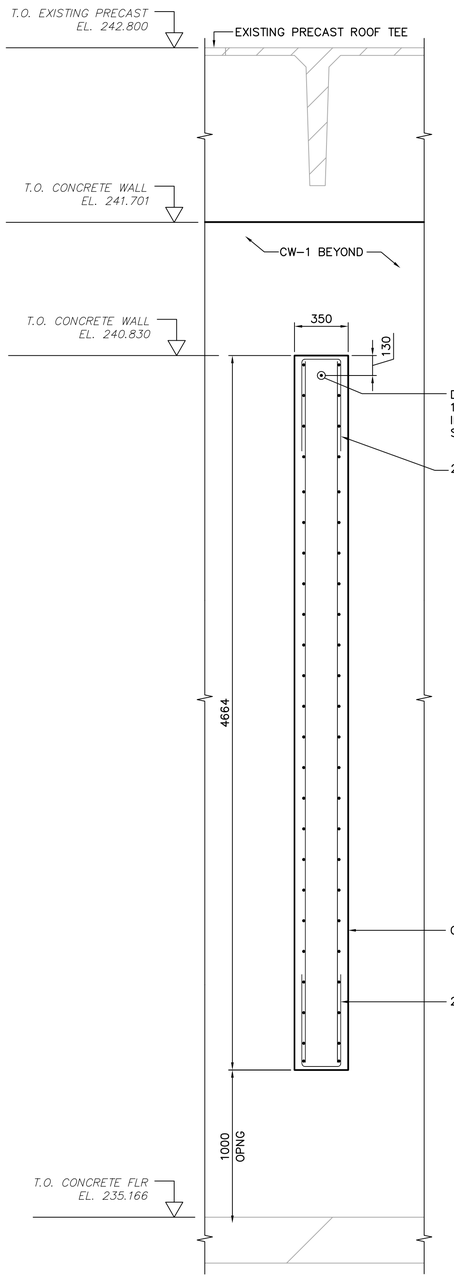

A DETAIL SS3.01 SCALE 1:20

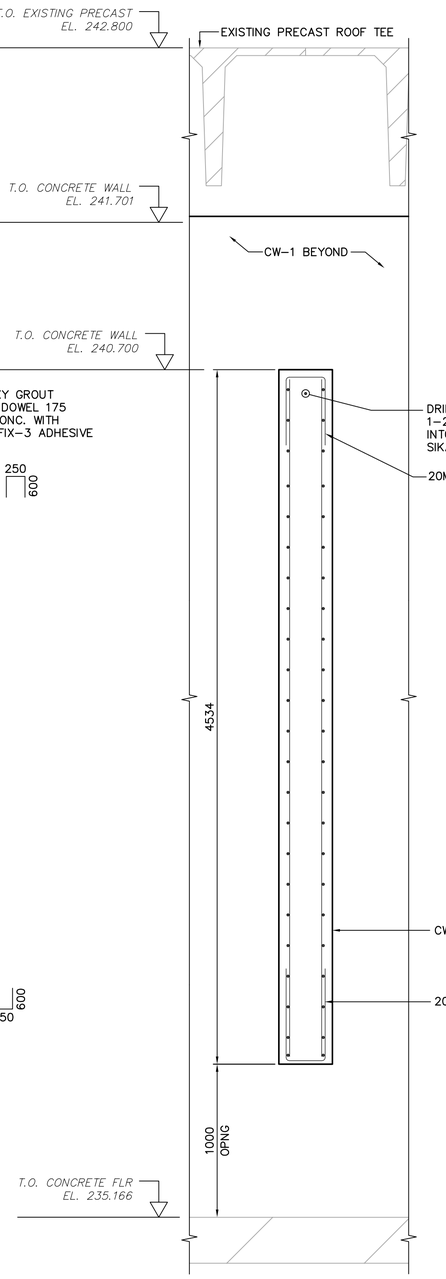

B DETAIL SS3.01 SCALE 1:20

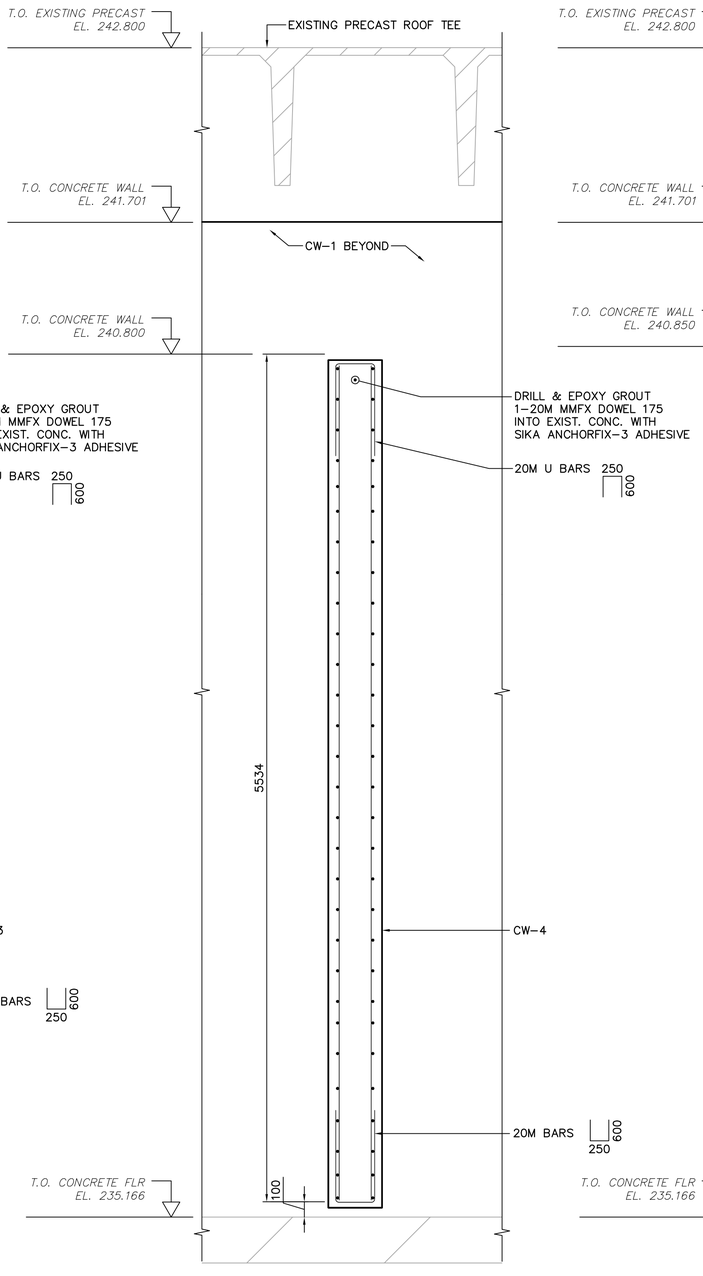

C DETAIL SS3.01 SCALE 1:20

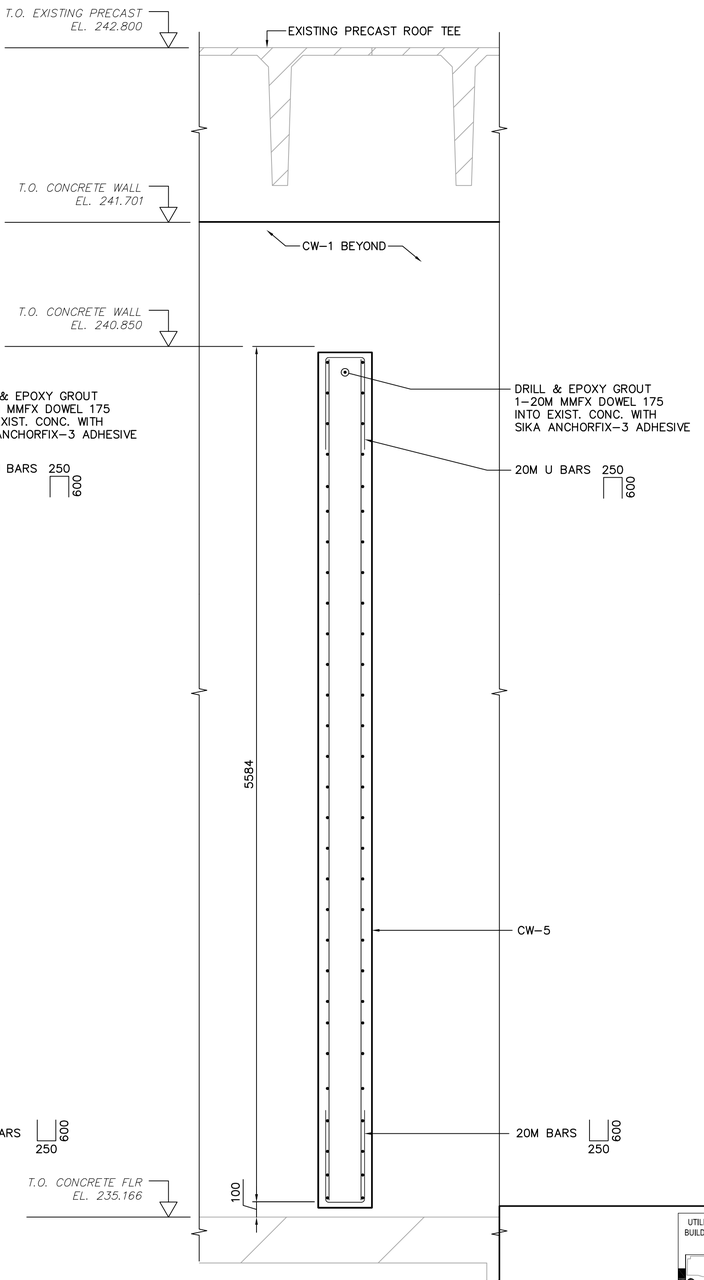

D DETAIL SS3.01 SCALE 1:20

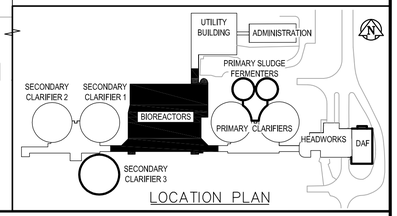

LOCATION PLAN

APEGM
Certificate of Authorization
Earth Tech Canada Inc.
No. 730 Expiry: April 30, 2006

B.M. ELEV.

NO.	REVISIONS	DATE	BY
01	21-2006 ADDENDUM 3	06/05/19	SRP
00	ISSUED FOR TENDER	06/04/26	KK

EarthTech
A Tyco International Ltd. Company

DESIGNED BY	AA/JB	CHECKED BY	AA/JB
DRAWN BY	WDB	APPROVED BY	JEH
HOR. SCALE: AS NOTED VERTICAL SCALE:		RELEASED FOR CONSTRUCTION BY:	J. VEILLEUX
DATE	2005/11/21	DATE	2006/04/26

ENGINEER'S SEAL
ORIGINAL SIGNED BY
J. BETKE
2006/04/26

CONSULTANT DRAWING NO.
SS4.01

Winnipeg
THE CITY OF WINNIPEG
WATER AND WASTE DEPARTMENT
ENGINEERING DIVISION

WEWPCC
BIOLOGICAL NUTRIENT REMOVAL UPGRADE
CONTRACT 3

CITY FILE NUMBER
SHEET OF

STRUCTURAL
AREA S - BIOREACTORS
DETAILS

CITY DRAWING NUMBER