SHEET: COW-A1 (03/2005)

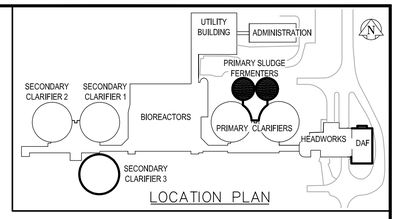

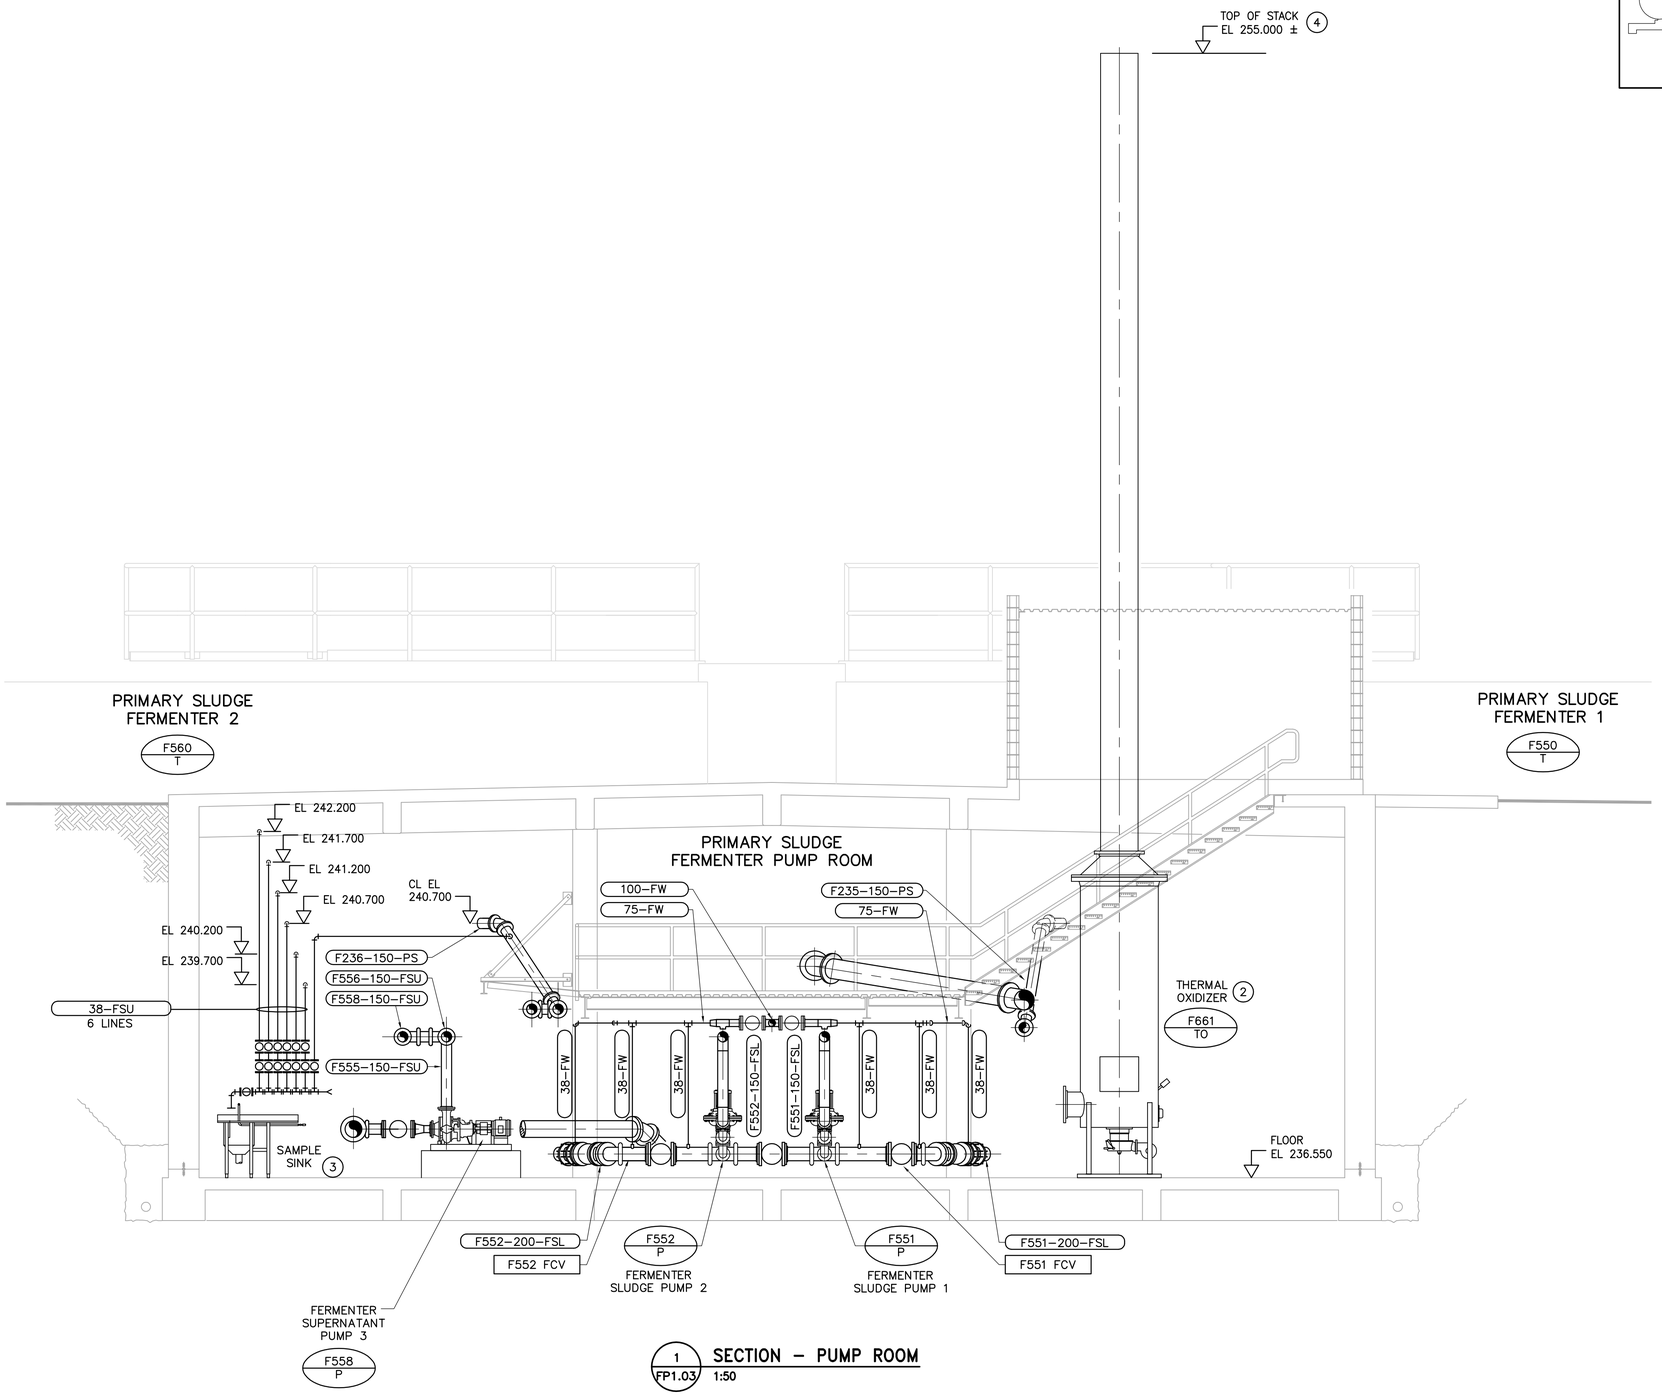

1 FP1.03 SECTION – PUMP ROOM
1:50

GENERAL NOTES

1. CONTRACTOR TO CONFIRM EXISTING PIPE AND EQUIPMENT DIMENSIONS AND LOCATIONS PRIOR TO CONSTRUCTION.
2. REFER TO MECHANICAL DRAWINGS FOR ALL DUCTING TO THE THERMAL OXIDIZER.
3. REFER TO MECHANICAL STANDARD DETAILS AND SPECIFICATIONS FOR THE SAMPLE SINK DETAILS.
4. FINAL HEIGHT OF THERMAL OXIDIZER STACK TO BE APPROVED AT SHOP DRAWING STAGE.

APEGM
Certificate of Authorization
Earth Tech Canada Inc.
No. 730 Expiry: April 30, 2006

B.M. ELEV.

NO.	REVISIONS	DATE	BY
00	ISSUED FOR TENDER	06/04/26	PJY

EarthTech
A Tyco International Ltd. Company

DESIGNED BY	YL	CHECKED BY	KM
DRAWN BY	PJY	APPROVED BY	JEH
HOR. SCALE:	AS NOTED	RELEASED FOR CONSTRUCTION BY:	J. VEILLEUX
VERTICAL SCALE:			
DATE	2005/10/06	DATE	2006/04/26

ENGINEER'S SEAL
ORIGINAL SIGNED BY
P.R. BARSALOU
2006/04/26

CONSULTANT DRAWING NO.
FP1.05

Winnipeg
THE CITY OF WINNIPEG
WATER AND WASTE DEPARTMENT
ENGINEERING DIVISION

WEWPCC
BIOLOGICAL NUTRIENT REMOVAL UPGRADE
CONTRACT 3

PROCESS
AREA F – PRIMARY SLUDGE FERMENTERS
PUMP ROOM SECTION

CITY FILE NUMBER
SHEET OF
CITY DRAWING NUMBER

04/26/06 04:14pm sondra.polten L:\work\76000\76063\02a-CAD\WAT\CONTR\Detail design\AREA F – Fermenters\FP1.05.dwg Layout:Layout1