KU-20-665

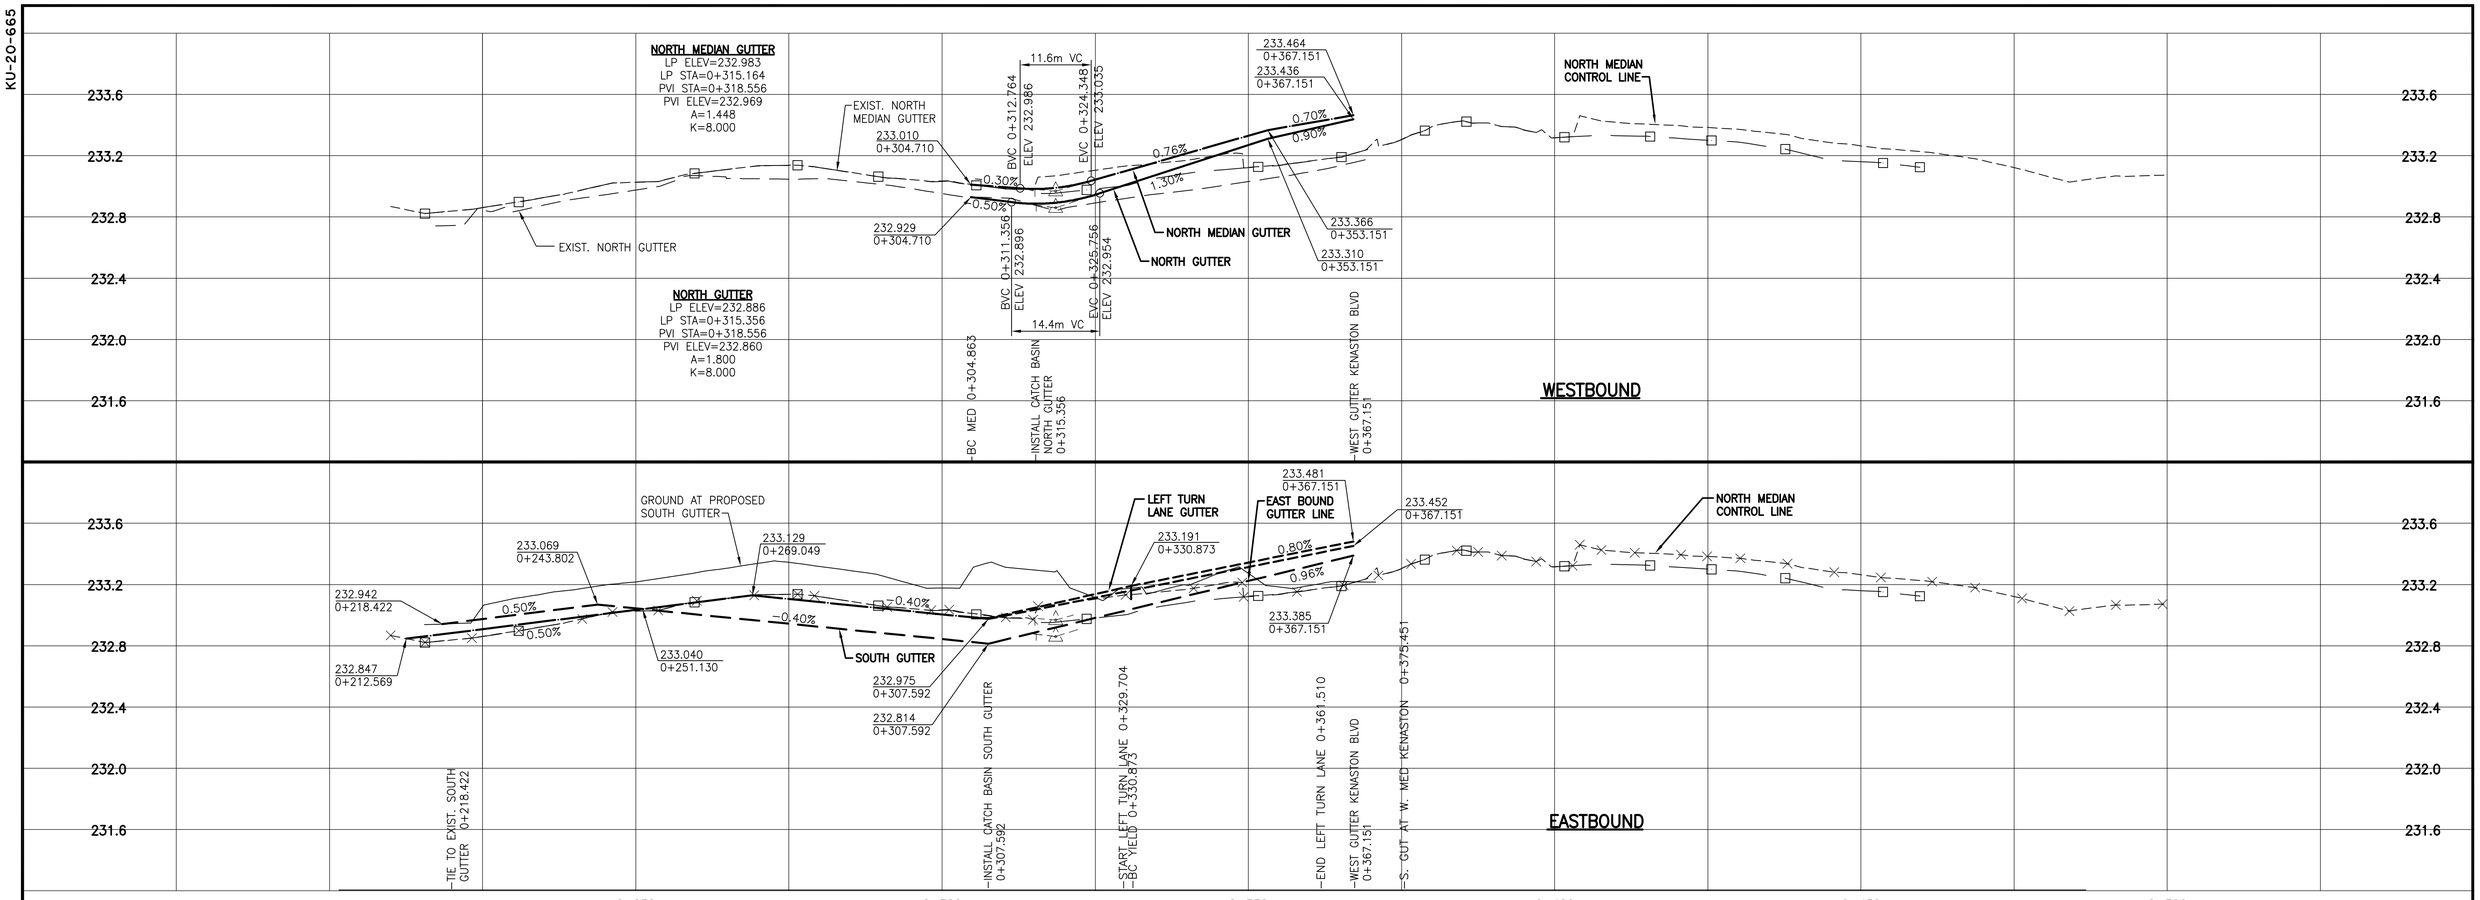

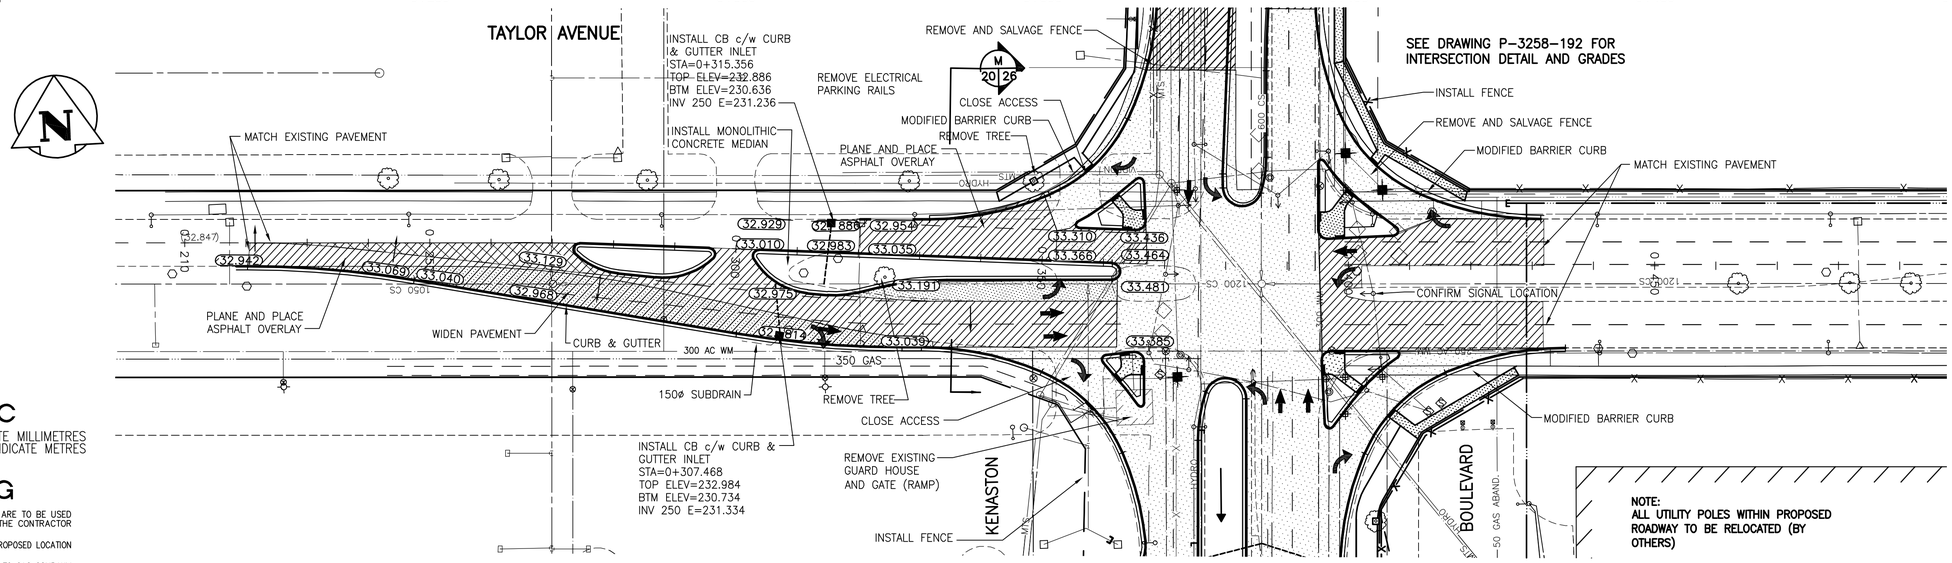

METRIC

WHOLE NUMBERS INDICATE MILLIMETRES
DECIMALIZED NUMBERS INDICATE METRES

WARNING

IF POWER EQUIPMENT OR EXPLOSIVES ARE TO BE USED FOR EXCAVATION ON THIS PROJECT THE CONTRACTOR MUST:

1) NOTIFY THE GAS COMPANY OF THE PROPOSED LOCATION OF EXCAVATION.
2) TAKE PRECAUTION TO AVOID DAMAGE TO GAS COMPANY INSTALLATIONS.

SEE PROVINCIAL REGULATION 140/92 FOR DETAILS

EXISTING	LEGEND – PLAN	NEW
	GAS	
	MTS	
	HYDRO	
	VIDEON	
	TRAFFIC SIGNALS	
	LAND DRAINAGE SEWER	
	SANITARY/COMBINED SEWER	
	CATCHBASIN LEAD	
	WATERMAIN	
	SUBDRAIN	
	DITCH	

EXISTING	LEGEND – PLAN	NEW
○	MANHOLE	●
□	CATCH BASIN/CATCH PIT	■
△	C & G INLET WITH BOX	▲
	TREE	
TH#10	TEST HOLE	
	PROPERTY LINE	
	SURVEY BAR	
	GEODETIC MONUMENT	
	FENCE	
	BACK OF CURB	
(33.195)	ELEVATION	(33.000)

EXISTING	LEGEND – PLAN	NEW
	CONCRETE PAVEMENT	
	ASPHALT PAVEMENT	
	CONC.SIDEWALK/MED.SLAB	
	PAVING STONE	
	TOPSOIL & SOD	
	GRAVEL	
	RAMP CURB	
	REMOVAL	

LOCATION APPROVED
UNDERGROUND STRUCTURES

SUPV. U/G STRUCTURES COMMITTEE — DATE

NOTE:
LOCATION OF UNDERGROUND STRUCTURES AS SHOWN ARE BASED ON THE BEST INFORMATION AVAILABLE BUT NO GUARANTEE IS GIVEN THAT ALL EXISTING UTILITIES ARE SHOWN OR THAT THE GIVEN LOCATIONS ARE EXACT. CONFIRMATION OF EXISTENCE AND EXACT LOCATION OF ALL SERVICES MUST BE OBTAINED FROM THE INDIVIDUAL UTILITIES BEFORE PROCEEDING WITH CONSTRUCTION.

B.M. 66-001
ELEV. 233.425m

NO.	REVISIONS	DATE	BY
0	ISSUED FOR TENDER	06.03.03	GWM

DATE 06.01.15

Stantec Consulting Ltd.
905 Waverley Street, Winnipeg, Manitoba
Tel 204-489-5900 Fax 204-453-9012

DESIGNED BY	VMM, TAG	CHECKED BY	KAR
DRAWN BY	TAG, VMM	APPROVED BY	GWM
HOR. SCALE:	1:500	AUTHORIZED BY:	DATE
VERTICAL:	1:20	R. FINGAS	06.03.03

R. FINGAS, P. ENG.
BRIDGE PROJECTS ENGINEER

ENGINEER'S SEAL
ORIGINAL SEALED BY G.W. MOURANT P. ENG. 06.03.03

CONSULTANT DRAWING NO.
113703042-T31

APEGM
Certificate of Authorization
Stantec Consulting Ltd.
No. 1301 Expiry: April 30, 2006

THE CITY OF WINNIPEG
PUBLIC WORKS DEPARTMENT
ENGINEERING DIVISION

KENASTON UNDERPASS PROJECT
KENASTON BOULEVARD RECONSTRUCTION

KENASTON BOULEVARD / TAYLOR AVENUE
HORIZONTAL & VERTICAL ALIGNMENT
STA 0+232 TO STA 0+435

SHEET	OF
20	52

CAD FILE DRAWING NUMBER
ku-20-665.dwg

CITY DRAWING NUMBER
P-3258-191

\\Winfs01\Projects\113703042 - Kenaston UP DESIGN\ACAD\CONTRACT 6 - Underpass etc\WORKS\KU-20-665.dwg
2006-03-03 1:28PM by fingasr