KU-28-665

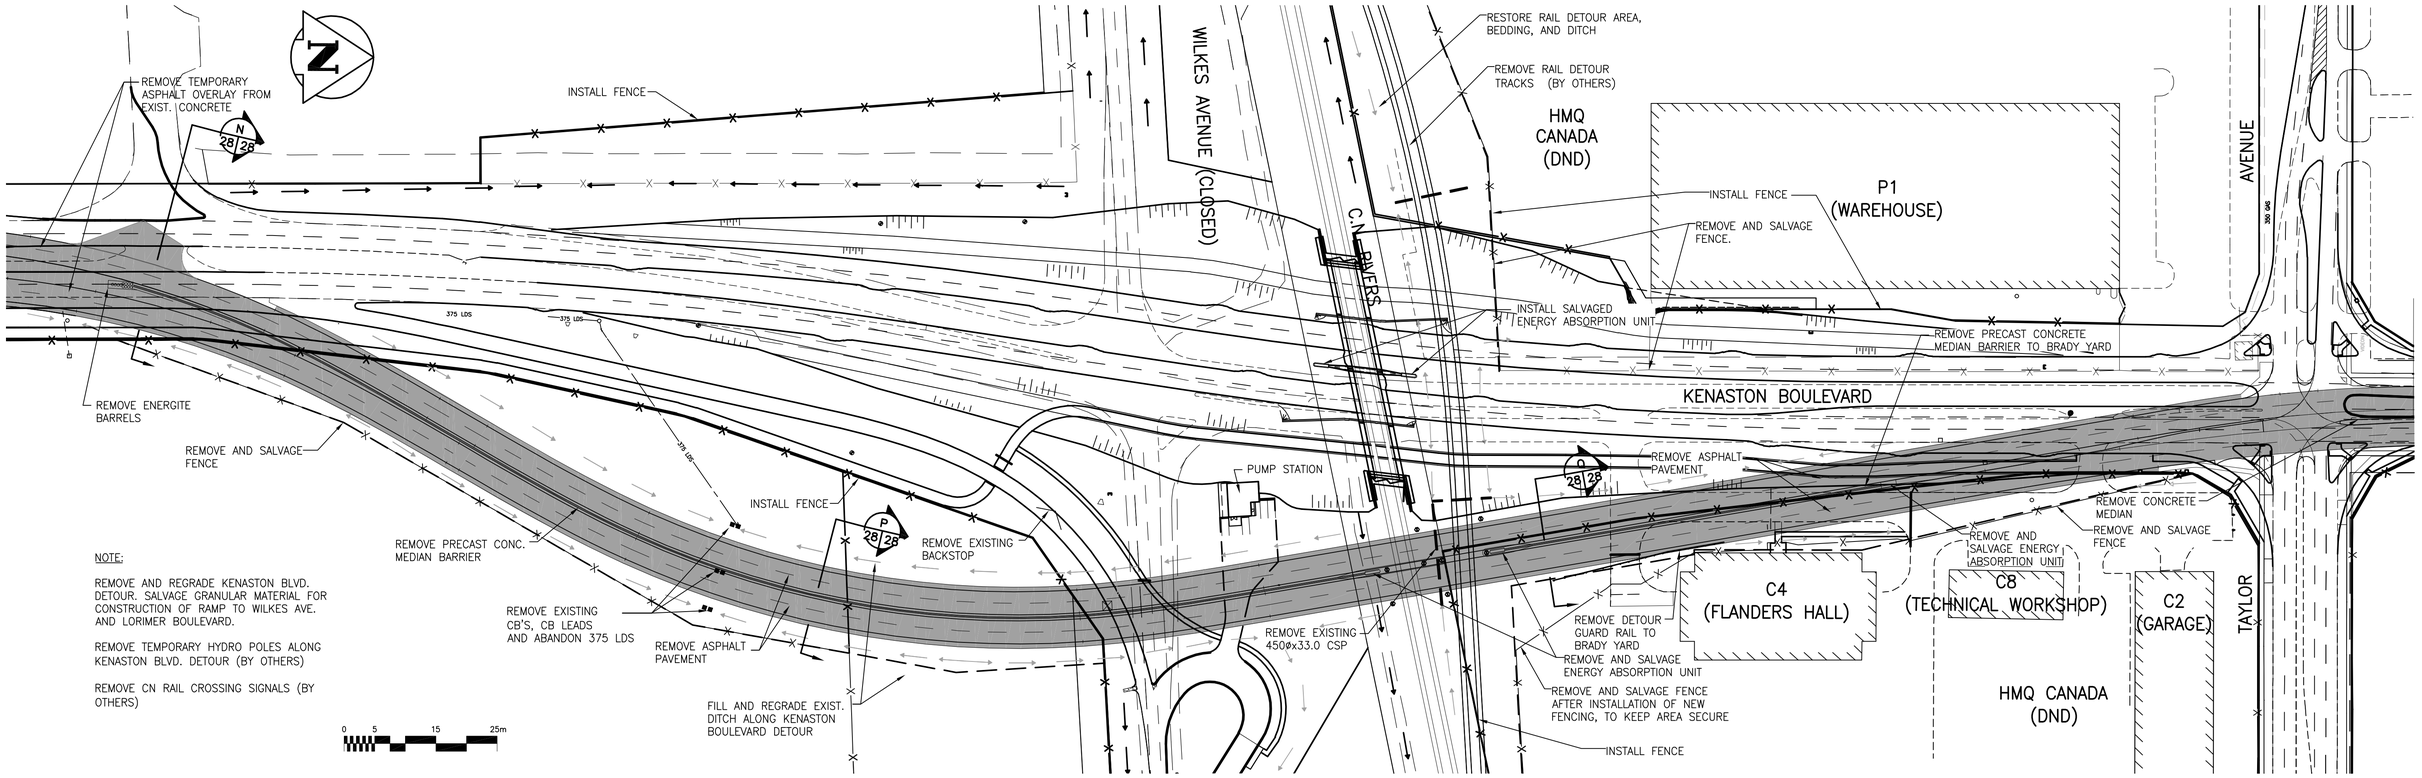

NOTE:

REMOVE AND REGRADE KENASTON BLVD. DETOUR. SALVAGE GRANULAR MATERIAL FOR CONSTRUCTION OF RAMP TO WILKES AVE. AND LORIMER BOULEVARD.

REMOVE TEMPORARY HYDRO POLES ALONG KENASTON BLVD. DETOUR (BY OTHERS)

REMOVE CN RAIL CROSSING SIGNALS (BY OTHERS)

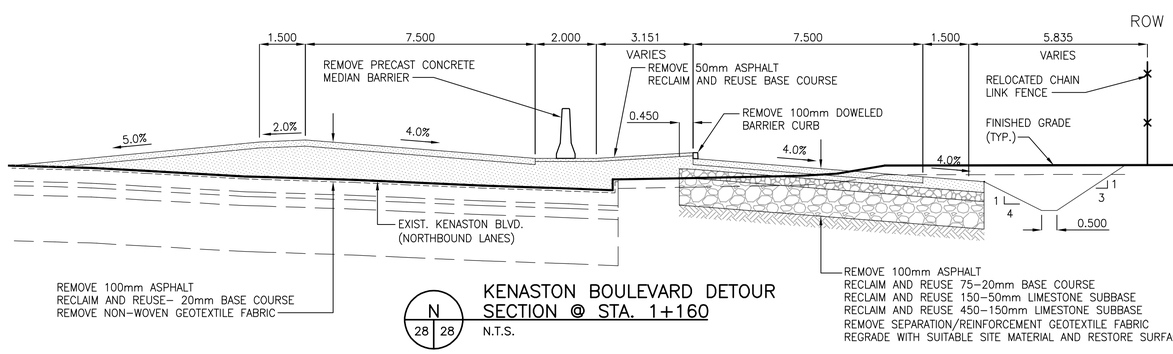

N 28 28 KENASTON BOULEVARD DETOUR SECTION @ STA. 1+160 N.T.S.

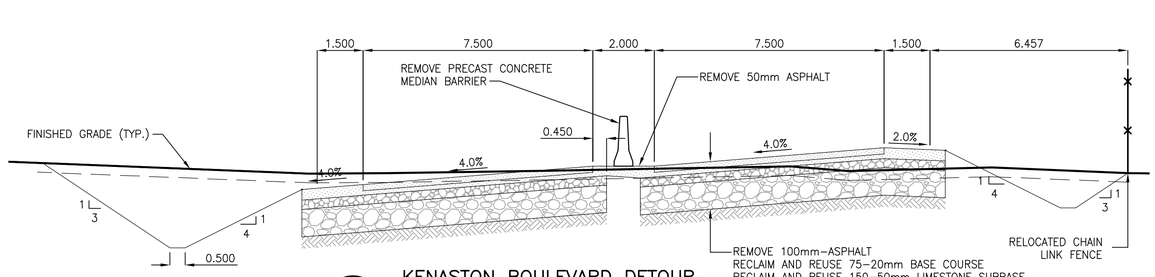

P 28 28 KENASTON BOULEVARD DETOUR SECTION @ STA. 1+400 N.T.S.

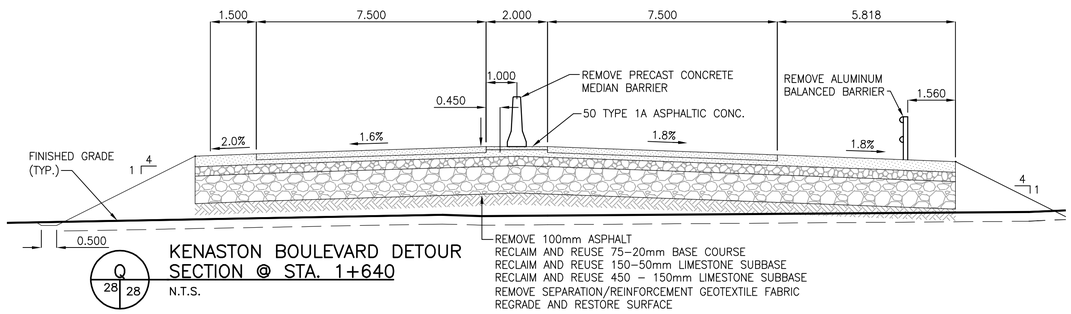

Q 28 28 KENASTON BOULEVARD DETOUR SECTION @ STA. 1+640 N.T.S.

METRIC

WHOLE NUMBERS INDICATE MILLIMETRES
DECIMALIZED NUMBERS INDICATE METRES

WARNING

IF POWER EQUIPMENT OR EXPLOSIVES ARE TO BE USED FOR EXCAVATION ON THIS PROJECT THE CONTRACTOR MUST:

1) NOTIFY THE GAS COMPANY OF THE PROPOSED LOCATION OF EXCAVATION.
2) TAKE PRECAUTION TO AVOID DAMAGE TO GAS COMPANY INSTALLATIONS.

SEE PROVINCIAL REGULATION 140/92 FOR DETAILS

BENCH MARK: BOLT IN 12.5m CONC. PILE, 2.4m N. OF S.L. OF WILKES AVE. (FENCE LINE), & 7m E. OF E. FACE OF 2nd TOWER W. OF THE MOST ELY. SET OF TRACKS OF C.P.R. LA RIVIERE SUB. DIV.

0 10 30 50m

EXISTING	LEGEND – PLAN	NEW	EXISTING	LEGEND – PLAN	NEW	EXISTING	LEGEND – PLAN	NEW
	GAS		○	MANHOLE	●	⊙	TREE	
	MTS		□	CATCH BASIN/CATCH PIT	■	○	SIGN	
	HYDRO		△	C & G INLET WITH BOX	▲	⊗	RAIL CROSSING SIGNAL	
	VIDEON		⊗	VALVE	⊗		CURB	
	TRAFFIC SIGNALS		⊹	HYDRANT	⊹			
	LAND DRAINAGE SEWER		⊛	ELECTRICAL OUTLET				
	SANITARY/COMBINED SEWER		○	HYDRO POLE				
	CATCHBASIN LEAD		⊕	HYDRO PEDESTAL				
	WATERMAIN		◎	SIGNAL PIT				
	PLUG		⊶	LIGHT STANDARD				
			⊷	TRAFFIC SIGNAL				

LOCATION APPROVED
UNDERGROUND STRUCTURES

SUPV. U/G STRUCTURES COMMITTEE — DATE

NOTE:
LOCATION OF UNDERGROUND STRUCTURES AS SHOWN ARE BASED ON THE BEST INFORMATION AVAILABLE BUT NO GUARANTEE IS GIVEN THAT ALL EXISTING UTILITIES ARE SHOWN OR THAT THE GIVEN LOCATIONS ARE EXACT. CONFIRMATION OF EXISTENCE AND EXACT LOCATION OF ALL SERVICES MUST BE OBTAINED FROM THE INDIVIDUAL UTILITIES BEFORE PROCEEDING WITH CONSTRUCTION.

B.M. 66–001
ELEV. 233.425m

NO.	REVISIONS	DATE	BY
0	ISSUED FOR TENDER	06.03.03	GWM

DATE 06.01.15

Stantec Consulting Ltd.
905 Waverley Street, Winnipeg, Manitoba
Tel 204–489–5900 Fax 204–453–9012

DESIGNED BY	VMM, TAG	CHECKED BY	KAR
DRAWN BY	TAG, VMM	APPROVED BY	GWM
HOR. SCALE:	AS SHOWN	AUTHORIZED BY:	DATE
VERTICAL:	AS SHOWN	R. FINGAS	06.03.03

R. FINGAS, P. ENG.
BRIDGE PROJECTS ENGINEER

ENGINEER'S SEAL
ORIGINAL SEALED BY G.W. MOURANT P. ENG. 06.03.03

CONSULTANT DRAWING NO.
113703042-D01

APEGM
Certificate of Authorization
Stantec Consulting Ltd.
No. 1301 Expiry: April 30, 2006

THE CITY OF WINNIPEG
PUBLIC WORKS DEPARTMENT
ENGINEERING DIVISION

KENASTON UNDERPASS PROJECT
KENASTON BOULEVARD RECONSTRUCTION

KENASTON BOULEVARD
ROAD WORKS DECOMMISSIONING

SHEET 28 OF 52
CAD FILE DRAWING NUMBER ku-28-665.dwg
CITY DRAWING NUMBER P-3258-I99

V:\113703042\active\113703042 - Kenaston UP DESIGN\ACAD\CONTRACT 6 - Underpass etc\ROADS\KU-28-665.dwg
2006-03-08 01:59PM By: jbeamsarts