NOTES:
1. CONTRACTOR TO VERIFY LIMITS OF SEWER REPAIRS PRIOR TO EXCAVATION BY MEANS OF VIDEO INSPECTION.

2. CONTRACTOR TO PROVIDE VIDEO INSPECTION OF SEWER SERVICES WITHIN LIMITS OF REPAIR IN PRESENCE OF CONTRACT ADMINISTRATOR TO DETERMINE IF SERVICE RENEWAL IS REQUIRED.

SEWER SERVICE INFORMATION

ADDRESS	SIZE	℄ DIST JUNCTION TIE
1321 YUKON AVE		–
COMMERCIAL		118.34 S MH AT SARGENT
1321 YUKON AVE		–
COMMERCIAL		110.41 S MH AT SARGENT
1321 YUKON AVE		–
COMMERCIAL		95.16 S MH AT SARGENT
1340 SARGENT AVE		28.35 S OF NL
COMMERCIAL		31.14 S MH AT SARGENT

SEWER JUNCTION INFORMATION

DISTANCE FROM MH AT YUKON AVENUE (ID S–MH20009063)

25.7	N	200ø	EAST	#1321 YUKON AVE.

INFORMATION FROM SEWER VIDEO INSPECTION

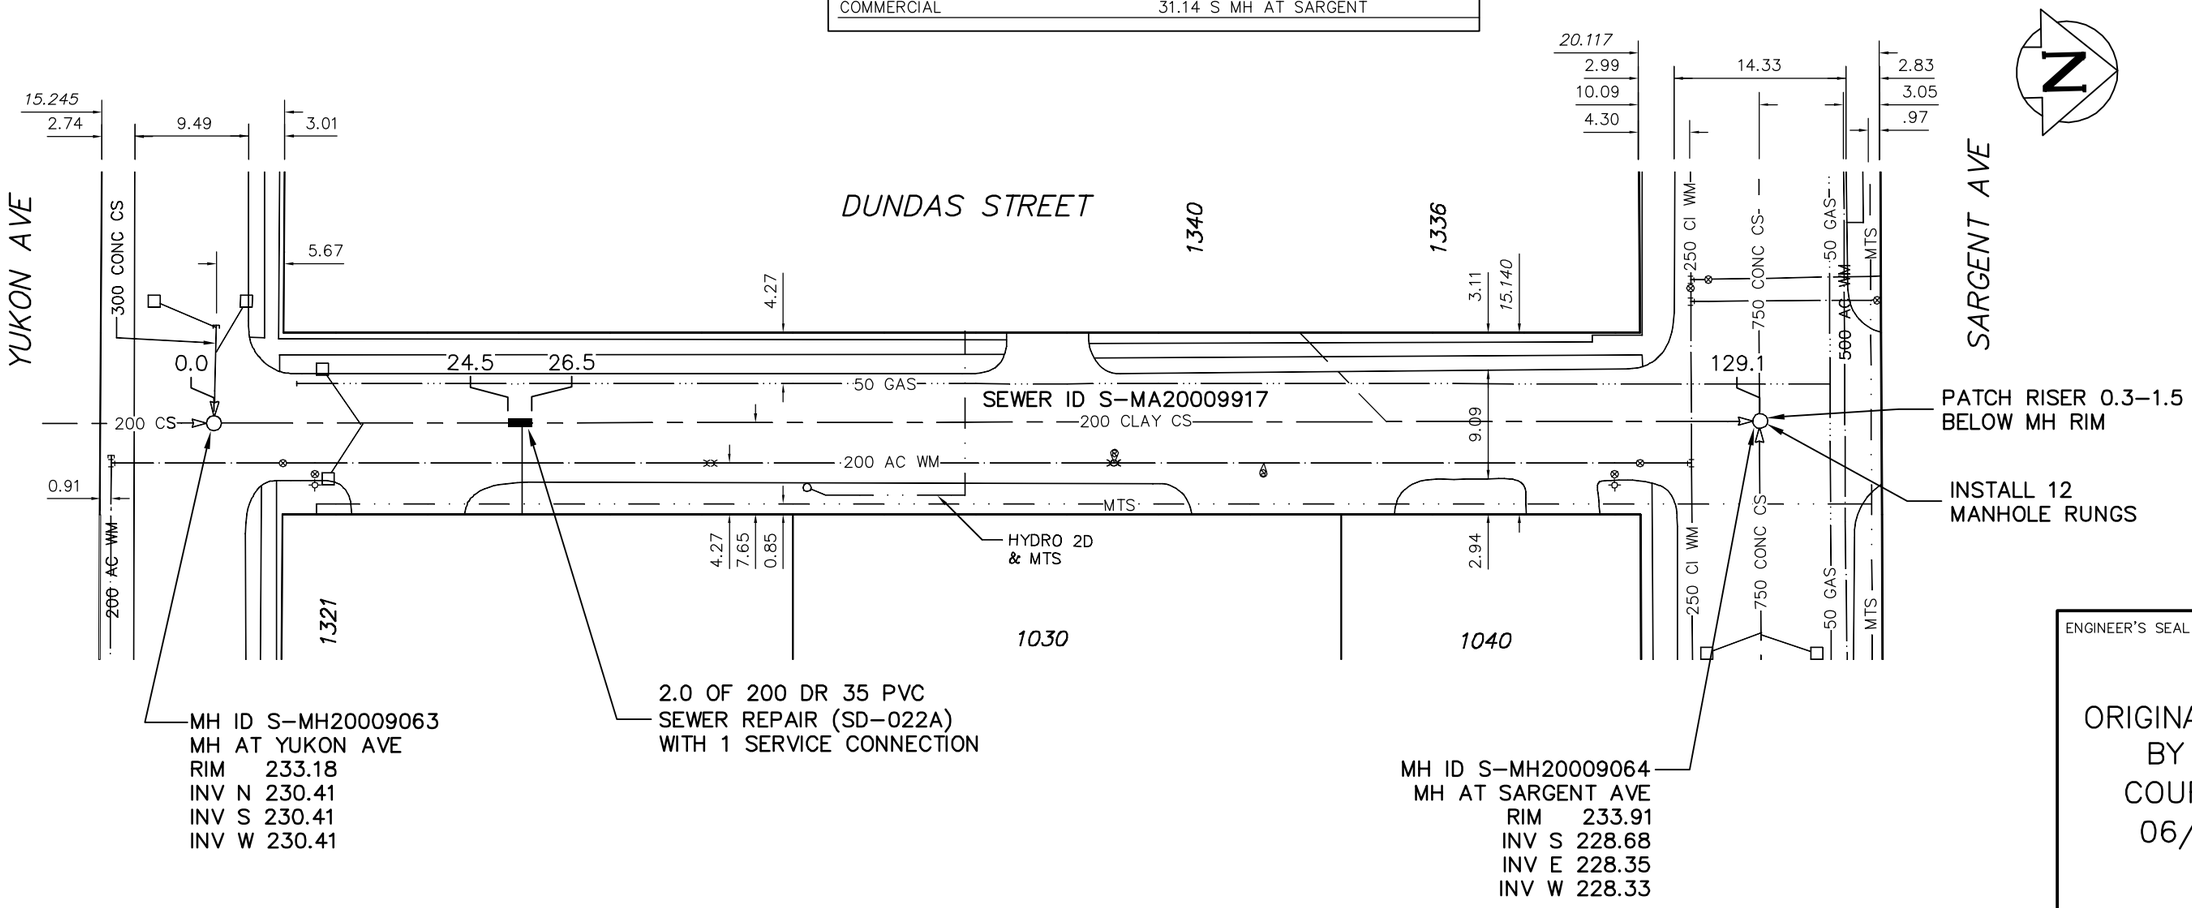

ENGINEER'S SEAL

ORIGINAL SIGNED BY S.R.J. COURNOYER 06/01/27

BID OPPORTUNITY No: 25–2006

FILENAME : Dundas_EPR.dwg

PLOT DATE : 2006 01 27

LEGEND:

52.0 | MEASUREMENT TO REPAIR FROM REFERENCE MH SHOWN THUS... 0.0

METRIC

WHOLE NUMBERS INDICATE MILLIMETRES
DECIMALIZED NUMBERS INDICATE METRES

B.M. ELEV.	FIELD BOOK #:		
POSTED TO LBIS			
NO.	REVISIONS	DATE	BY

CITY OF WINNIPEG
WATER AND WASTE
ENGINEERING DIVISION

DESIGNED BY	SC	CHECKED BY	TW/KZ
DRAWN BY	CJH	APPROVED BY	KZ
HOR. SCALE	1:500	RELEASED FOR CONSTRUCTION	
VERTICAL			
DATE	2006 01 27	DATE	

Winnipeg

THE CITY OF WINNIPEG
WATER AND WASTE DEPARTMENT

2005 COMBINED SEWER RENEWALS AND SEWER REPAIRS

DUNDAS STREET

MH AT SARGENT AVENUE TO MH AT YUKON AVENUE

SHEET 9 OF 14

CITY DRAWING NUMBER 05745