WO 101-84

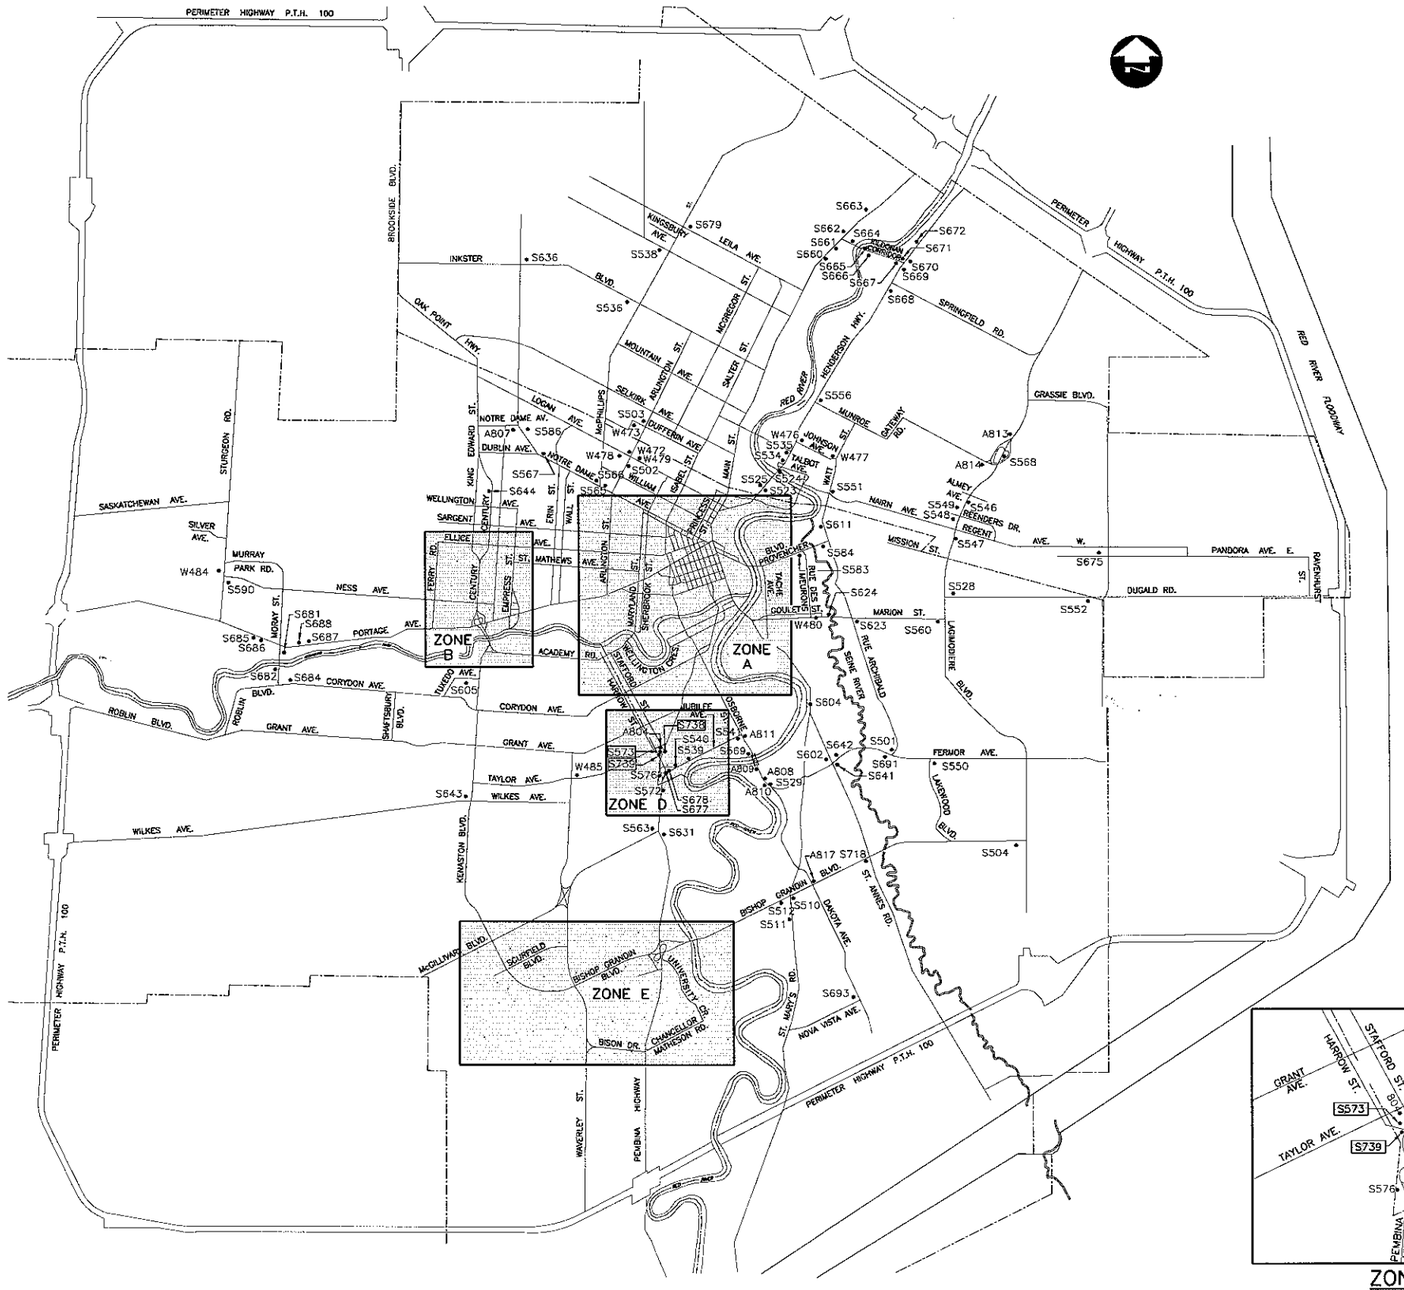

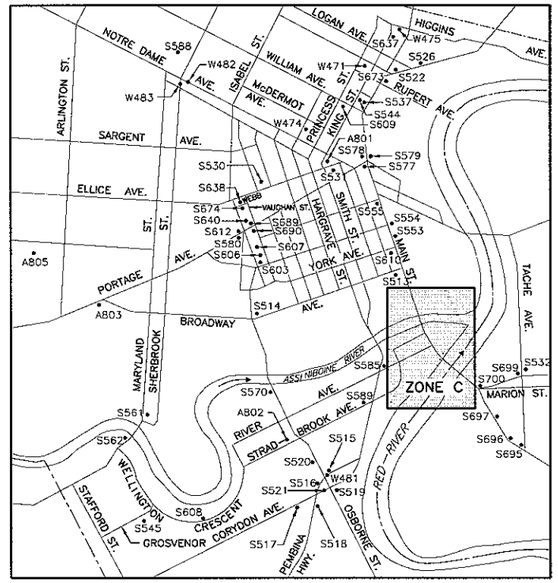

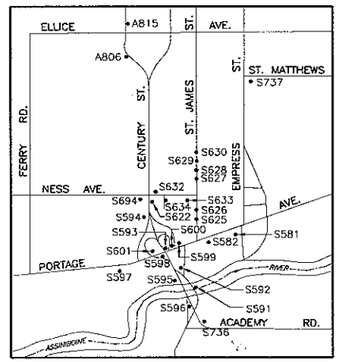

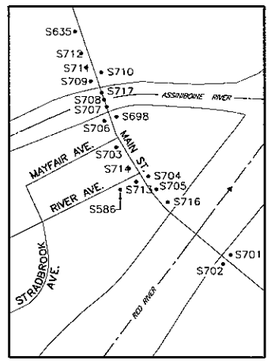

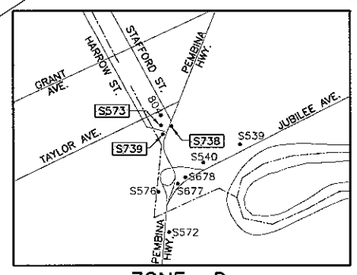

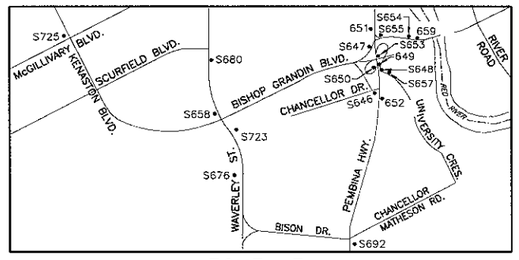

LEGEND:

PREFIX "S" – STEEL OHSS
PREFIX "A" – ALUMINUM OHSS
PREFIX "W" – WOOD POLE OHSS
S738 – 2006 PROGRAM WORK SITES

NO.	REVISIONS	DATE	BY
1	ISSUED FOR TENDER	5/10/06	SSR

B.M. ELEV.

DESIGNED BY: S.S.R.
DRAWN BY: N.B.G.
CHECKED BY: S.S.R.
APPROVED BY:
SCALE: HOR. AS SHOWN
VERT.
DATE: MAY 2006
AUTHORIZED BY: DATE:

DILLON CONSULTING

ENGINEER'S SEAL
PROVINCE OF MANITOBA
MAY 11/06
S.S. RIHAL
REGISTERED PROFESSIONAL ENGINEER

CONSULTANT PROJECT NO.
06-6011-1000

THE CITY OF WINNIPEG
PUBLIC WORKS DEPARTMENT

OVERHEAD SIGN SUPPORT STRUCTURE MAINTENANCE WORKS
2006 PROGRAM

CITY DRAWING NUMBER
OHSS-06-02
SHEET 2 OF 7

SITE LOCATIONS

4DILLON ACAD FILE: G:\DAD\066011\DRAFT\2006_OHSS\MAINTENANCE WORKS\CURRENT\DWG_2OF7.DWG 05/10/06