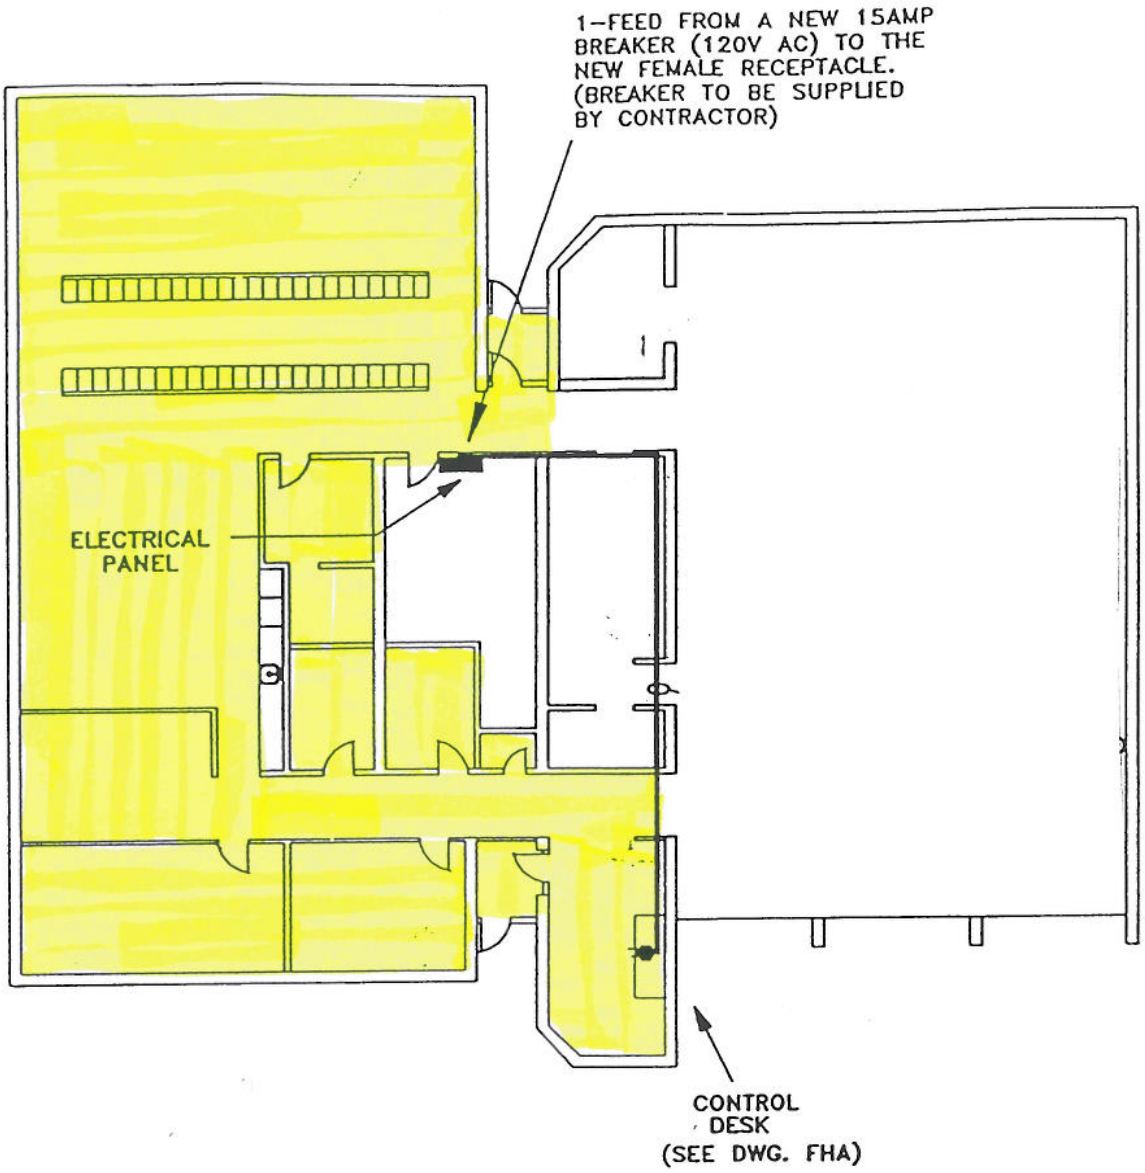

FIREHALL NO.22

N

KEY

- 120V AC ELECTRICAL PANEL
- FEMALE DUPLEX RECEPTACLE

REV NO.	DATE	REVISION	BY	CHKD	SUB	APPD

FIRE DEPARTMENT
FIREHALL NUMBER 22
1567 WAVERLEY ST. & CHEVRIER
ARRANGEMENT DIAGRAM

DRN D.DANE	DATE 91.11.22	CITY OF WINNIPEG COMPUTER SERVICES DEPT.	
CHK .	DATE .	510 MAIN STREET – 6TH FLOOR	
APPD .	DATE .		
DWG LIST .	EQPT LIST .	SCALE 1:200	
DWG NO. FIREHALL 22		SHT 1 OF 1	REV 0