A1 SIZE 23.4" x 33.1" (594mm x 841mm)

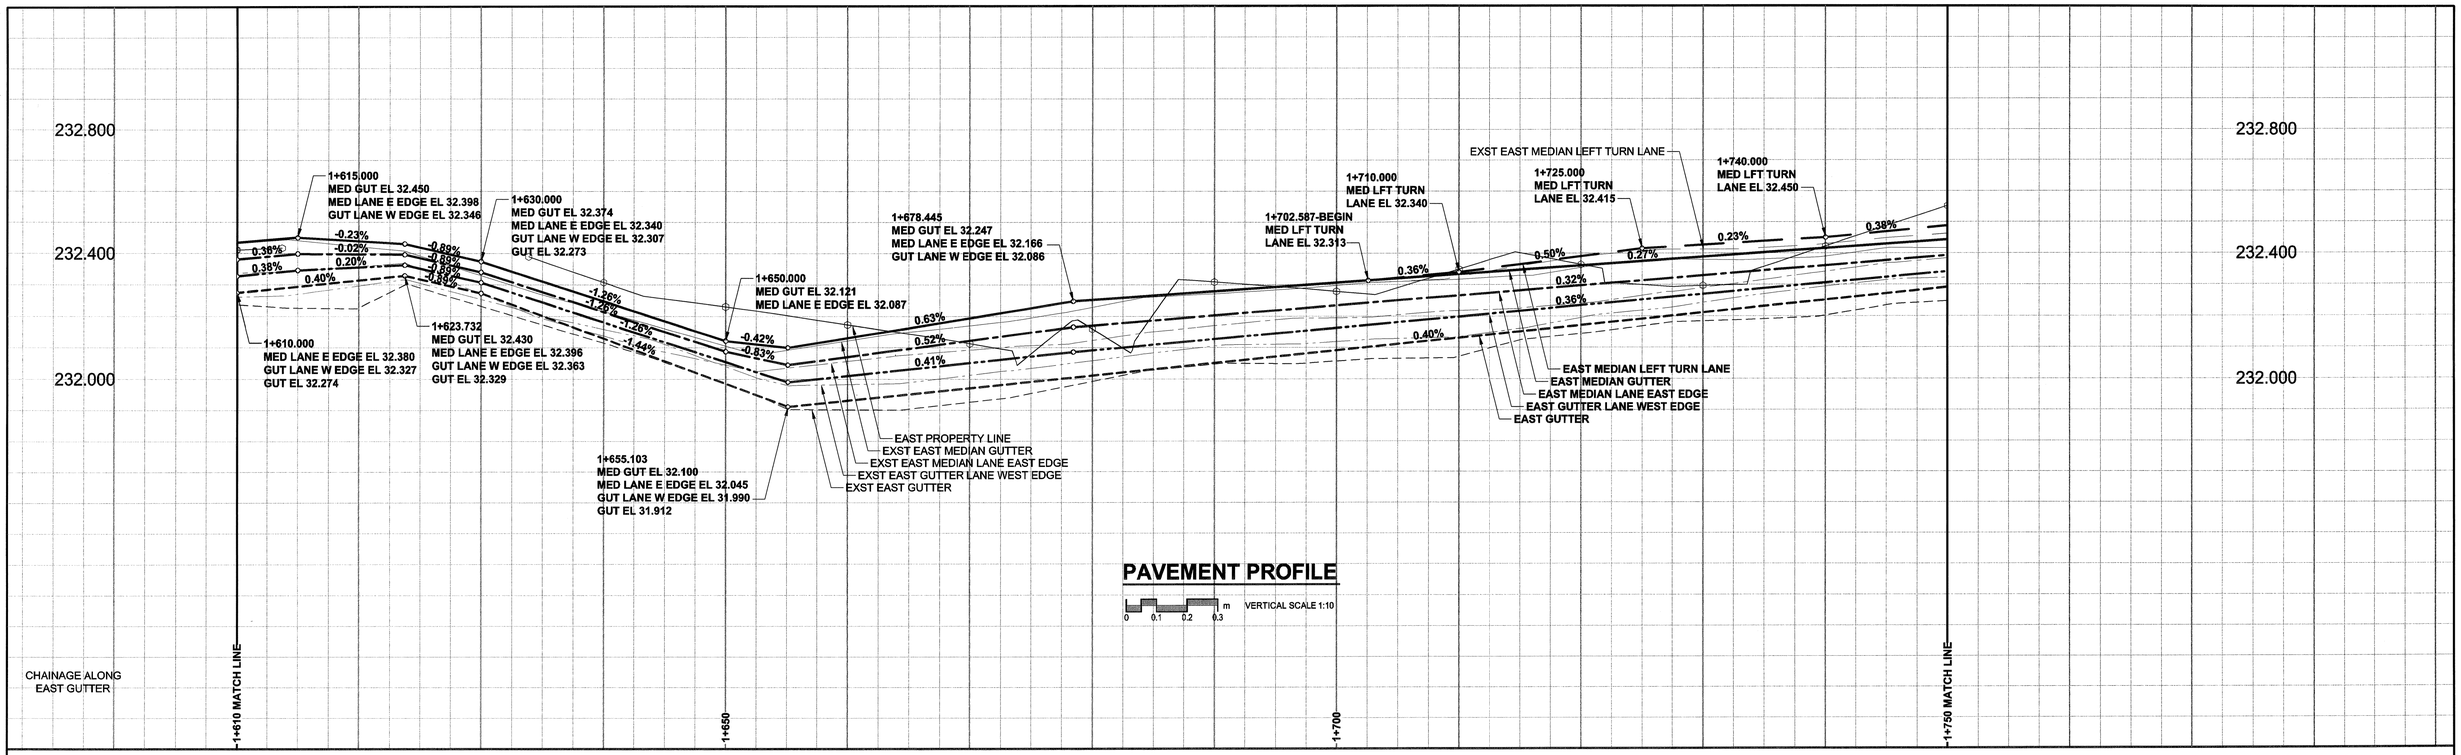

PAVEMENT PROFILE

VERTICAL SCALE 1:10

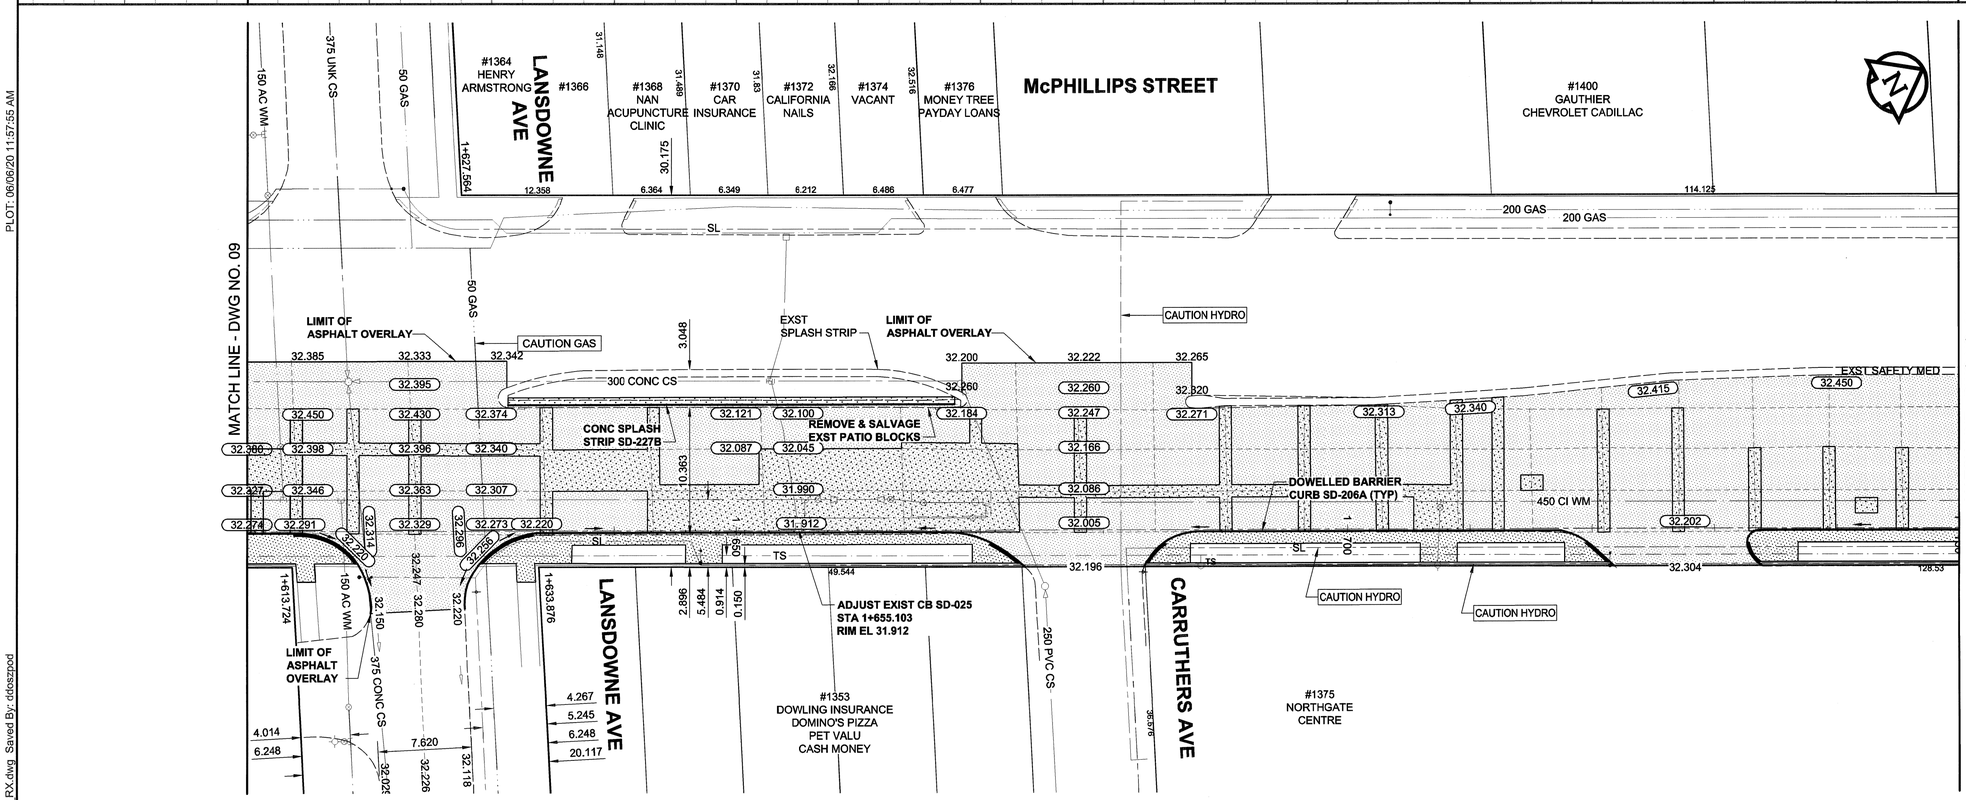

NOTES
1. ADJUST MH AND CB RIMS TO NEW GRADES.
2. LAMP STANDARDS, HYDRO POLES, AND ANCHORS MAY REQUIRE TEMPORARY SUPPORT/REMOVAL OR REPLACEMENT AT THE CONTRACTOR'S EXPENSE.
3. CONTRACTOR SHALL TAKE PRECAUTIONARY STEPS TO AVOID DAMAGE FROM CONSTRUCTION ACTIVITIES TO EXISTING BOULEVARD TREES WITHIN THE LIMITS OF CONSTRUCTION AS OUTLINED IN THE SPECIFICATIONS.
4. CONTRACTOR SHALL REGRADE EXST. PRIVATE SIDEWALKS. LIMITS TO BE DETERMINED.
5. THE LOCATION OF ALL SERVICES TO BE CONFIRMED IN THE FIELD BY THE CONTRACTOR.
6. ADD 200.000m TO ABBREVIATED ELEVATIONS TO OBTAIN GEODETIC ELEVATIONS.

H = 1:250

METRIC
WHOLE NUMBERS INDICATE MILLIMETRES
DECIMALIZED NUMBERS INDICATE METRES

APEGM Certificate of Authorization UMA Engineering Ltd. No. 256 Expiry: April 30, 2007

BID OPPORTUNITY NO. 298-2006

EXISTING	LEGEND - PLAN	NEW
	NATURAL GAS	
	COMMUNICATION	
	HYDRO	
	CATV	
	TRAFFIC SIGNALS	
	LAND DRAINAGE SEWER	
	SANITARY/COMBINED SEWER	
	CATCHBASIN LEAD	
	WATERMAIN	
	SUBDRAIN	
	DITCH	

EXISTING	LEGEND - PLAN	NEW
	MANHOLE	
	CATCH BASIN / CATCH PIT	
	C & G INLET WITH BOX	
	TREE	
TH-12	TEST HOLE	
	PROPERTY LINE	
	SURVEY BAR	
	FENCE	
	BOC/EOPAVT	
33.000	ELEVATION	33.100

EXISTING	LEGEND - PLAN	NEW
	CONCRETE PAVEMENT	
	ASPHALT OVERLAY	
	CONC. SIDEWALK/MEDIAN	
	PAVING STONE	
	GRAVEL	
	CURB RAMP	
	PLANING	

LOCATION APPROVED
UNDERGROUND STRUCTURES

SUPR. U/G STRUCTURES COMMITTEE — DATE

NOTE:
LOCATION OF UNDERGROUND STRUCTURES AS SHOWN ARE BASED ON THE BEST INFORMATION AVAILABLE. BUT NO GUARANTEE IS GIVEN THAT ALL EXISTING UTILITIES ARE SHOWN OR THAT THE GIVEN LOCATIONS ARE EXACT. CONFIRMATION OF EXISTENCE AND EXACT LOCATION OF ALL SERVICES MUST BE OBTAINED FROM THE INDIVIDUAL UTILITIES BEFORE PROCEEDING WITH CONSTRUCTION.

BM 24-036
ELEV 232.215m

NO.	REVISIONS	YY/MM/DD	BY
0	ISSUED FOR CONSTRUCTION	06/06/20	DID

UMA | AECOM

©2006 UMA ENGINEERING LTD. ALL RIGHTS RESERVED.

DESIGNED BY	WRJ	CHECKED BY	RJB
DRAWN BY	DID, KLC	APPROVED BY	BWB
HOR. SCALE	1:250	RELEASED FOR CONSTRUCTION	
VERT. SCALE	AS SHOWN		
DATE	06/06/20	DATE	JUNE 20/2006

PROFESSIONAL'S SEAL
PROVINCE OF MANITOBA — June 20/06 — R. P. BRUCE — REGISTERED PROFESSIONAL ENGINEER

CONSULTANT DRAWING NO.
0265-384-00_01-CT1010_RX.dwg

THE CITY OF WINNIPEG
Winnipeg
PUBLIC WORKS DEPARTMENT
ENGINEERING DIVISION

McPHILLIPS STREET NORTHBOUND COLLEGE AVENUE TO MAPLEGLEN DRIVE STREET RENEWAL
HORIZONTAL AND VERTICAL ALIGNMENT
FROM STA 1+610 TO STA 1+750

CITY DRAWING NUMBER	
P-3268-10	
SHEET	OF
10	11
DRAWING No.	REV
10	0

PLOT: 06/06/20 11:57:55 AM
UMA FILE NAME: 0265-384-00_01-CT1010_RX.dwg Saved By: ddoszpod