SHEET: COW-A1 (05/2005)

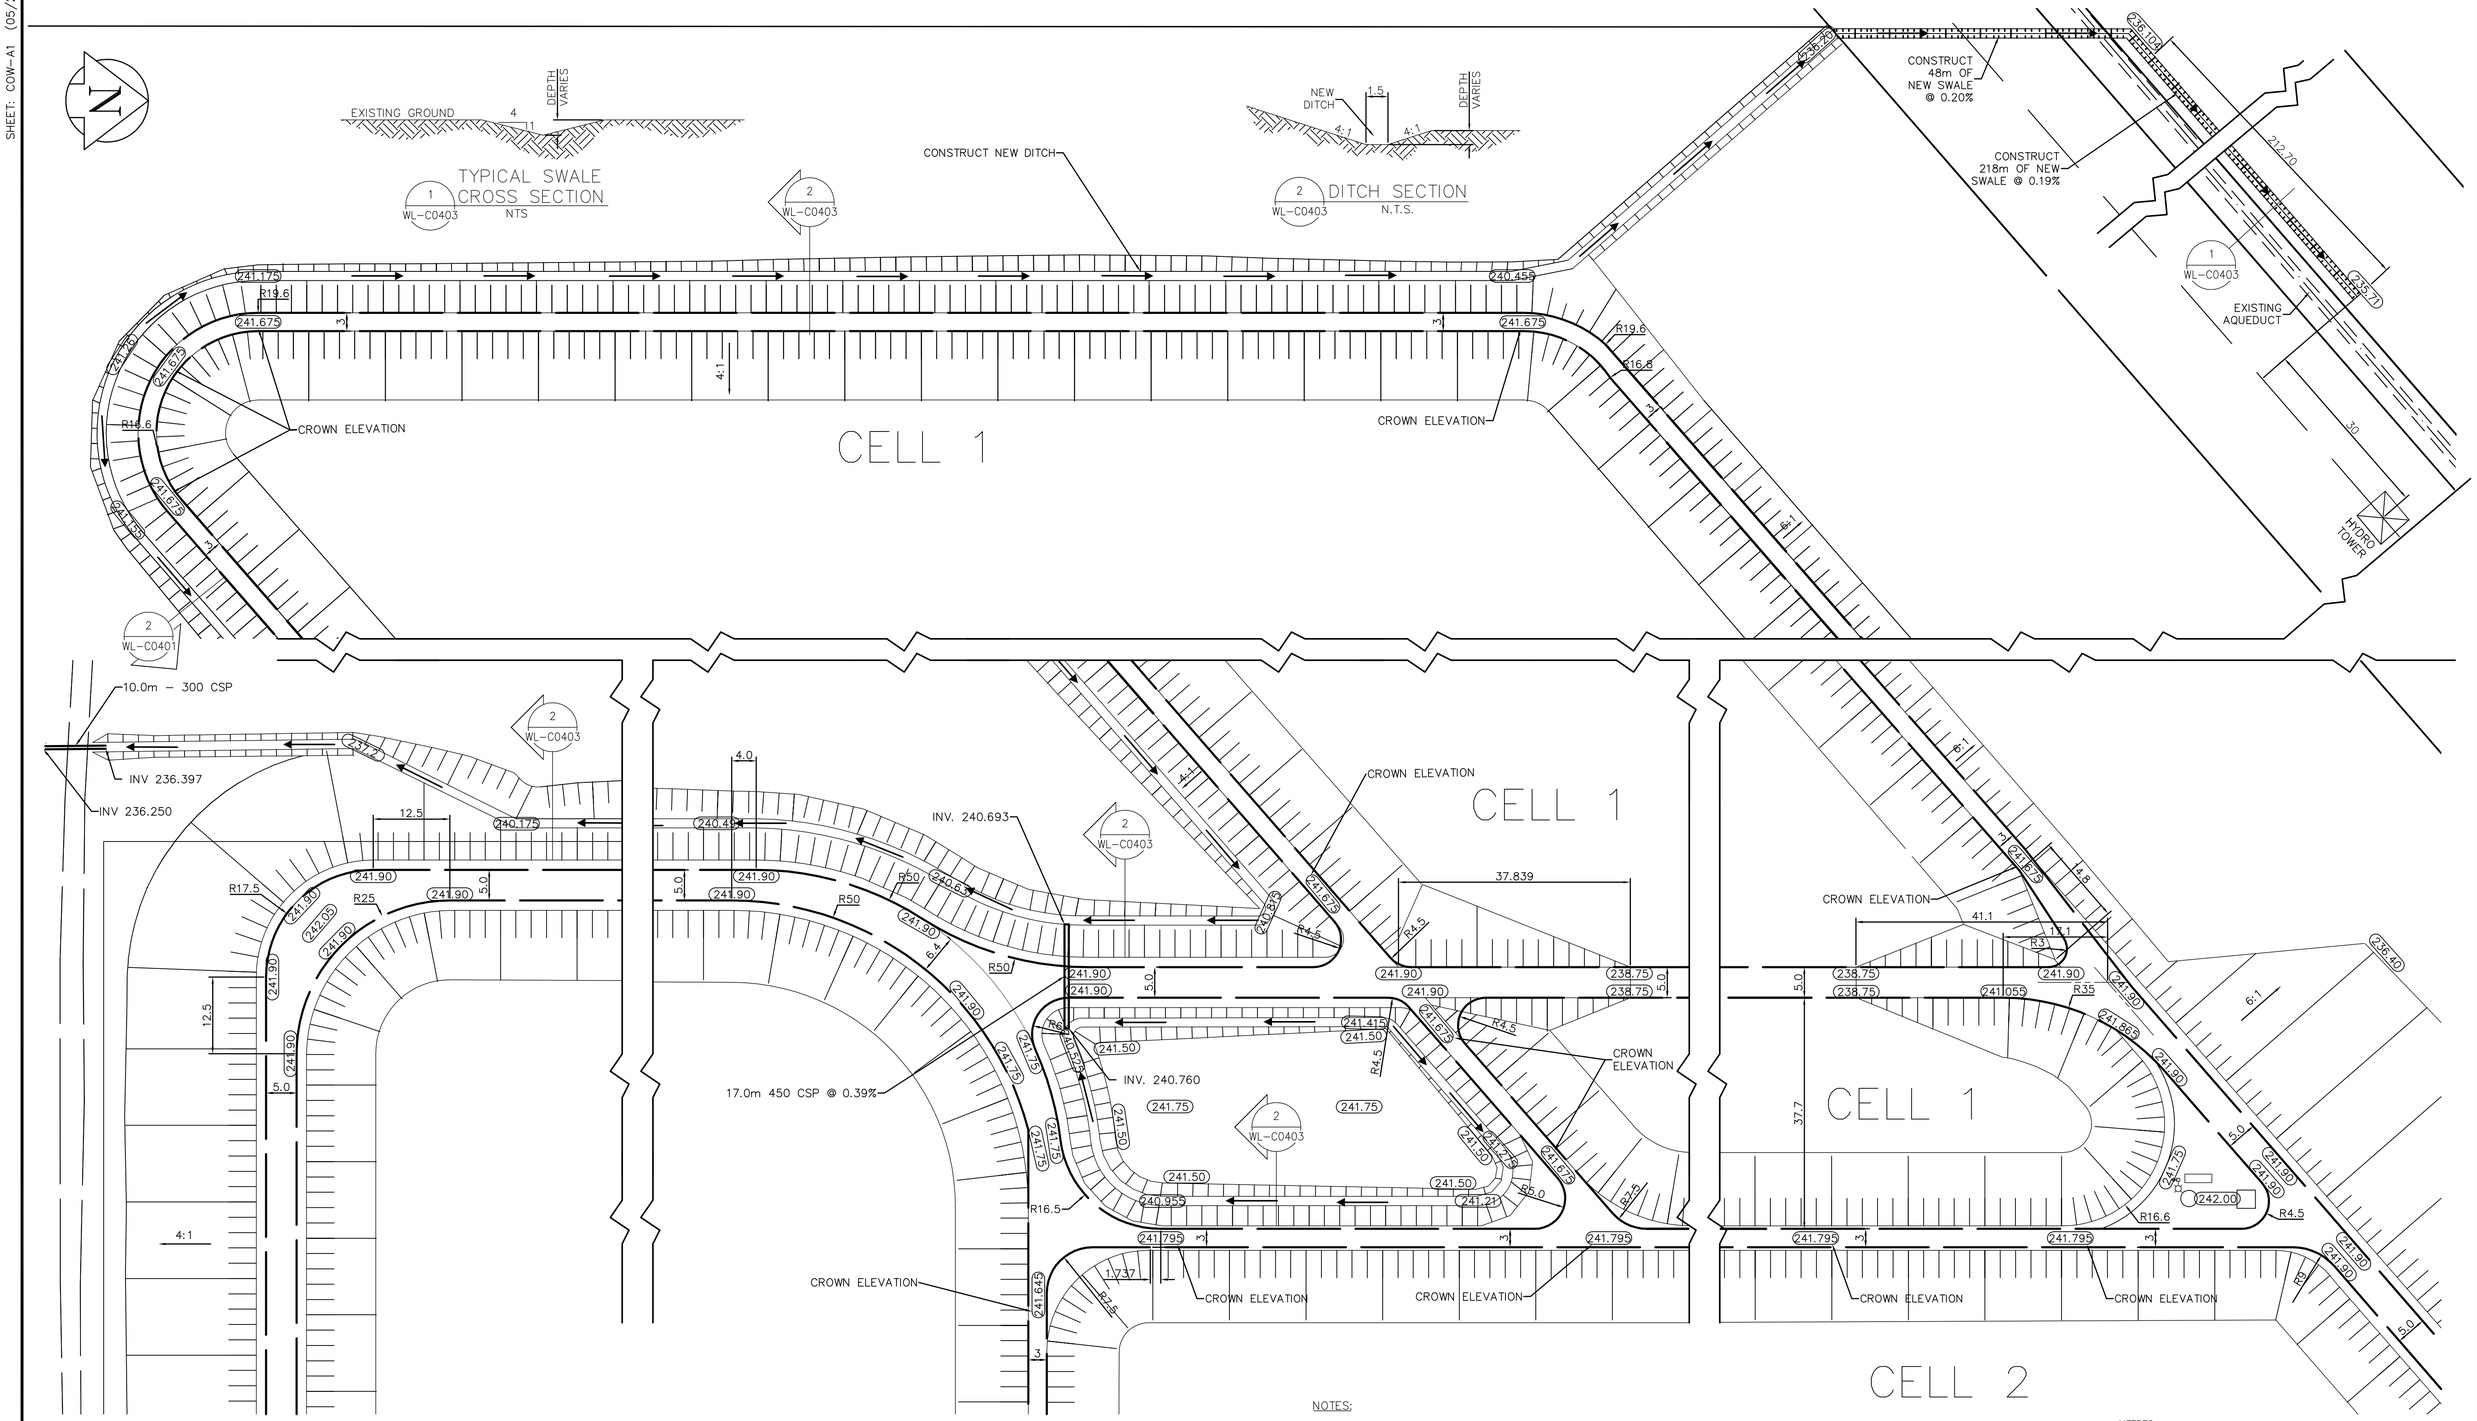

150 mm W.M.	WATERMAIN	150 mm W.M.		HYDRO			LIGHT STANDARD	
	HYDRANT			M.T.S.			ANCHOR	
	VALVE			CONCRETE		H	POLE	
300mm L.D.S.	LAND DRAINAGE SEWER	300mm L.D.S.		ASPHALT		591.0	CONTOURS	
250mm W.W.S.	WASTEWATER SEWER	250mm W.W.S.		PROPERTY LINE			RAIL X-ING SIGNAL	
	MANHOLE			SURVEY BAR			℄ RAILWAY TRACK	
	CATCH BASIN		232.750	ELEVATION	32.750		DITCH	
	CURB INLET		3500#	TREE			TEST HOLE	
	JUNCTIONS			ANODE				
	CULVERT			CONCRETE SIDEWALK				
	GAS			FENCE				
EXISTING	LEGEND - PLAN	PROPOSED	EXISTING	LEGEND - PLAN	PROPOSED	EXISTING	LEGEND - PLAN	PROPOSED

APEGM
Certificate of Authorization
Earth Tech Canada Inc.
No. 730 Expiry: April 30, 2006

NO.	REVISIONS	DATE	BY
00	ISSUED FOR TENDER	06/03/07	JS

B.M. ELEV.

CH2MHILL Fredericksen Cooper ARCHITECTS
EarthTech A Tyco International Ltd. Company

DESIGNED BY	GK	CHECKED BY	SRB
DRAWN BY	GK/JS	APPROVED BY	
SCALE:	1:500	RELEASED FOR CONSTRUCTION BY:	
DATE	2006/01/02	DATE	

ENGINEER'S SEAL

CONSULTANT DRAWING NO. WL-C0403

THE CITY OF WINNIPEG
WATER AND WASTE DEPARTMENT
ENGINEERING DIVISION

WATER TREATMENT PLANT
CONSTRUCTION OF DEWATERING CELLS

CITY FILE NUMBER
SHEET OF

CIVIL
ROAD GEOMETRY AND GRADING DETAILS
PART PLAN SHEET 3

CITY DRAWING NUMBER
1-0601L-D-C0403-001-00D

Last Save: 2006-03-07 12:36 PM

L:\WORK\79000\79538\02A-CAD\ALL\SUBMISSION\TENDER\C29 - FREEZE THAW POND AND FORCEMAIN\CONSTRUCTION OF DEWATERING CELLS\BOUND DWG'S\DN_WL-C0403_ET.DWG