SHEET: COW-A1 (05/2005)

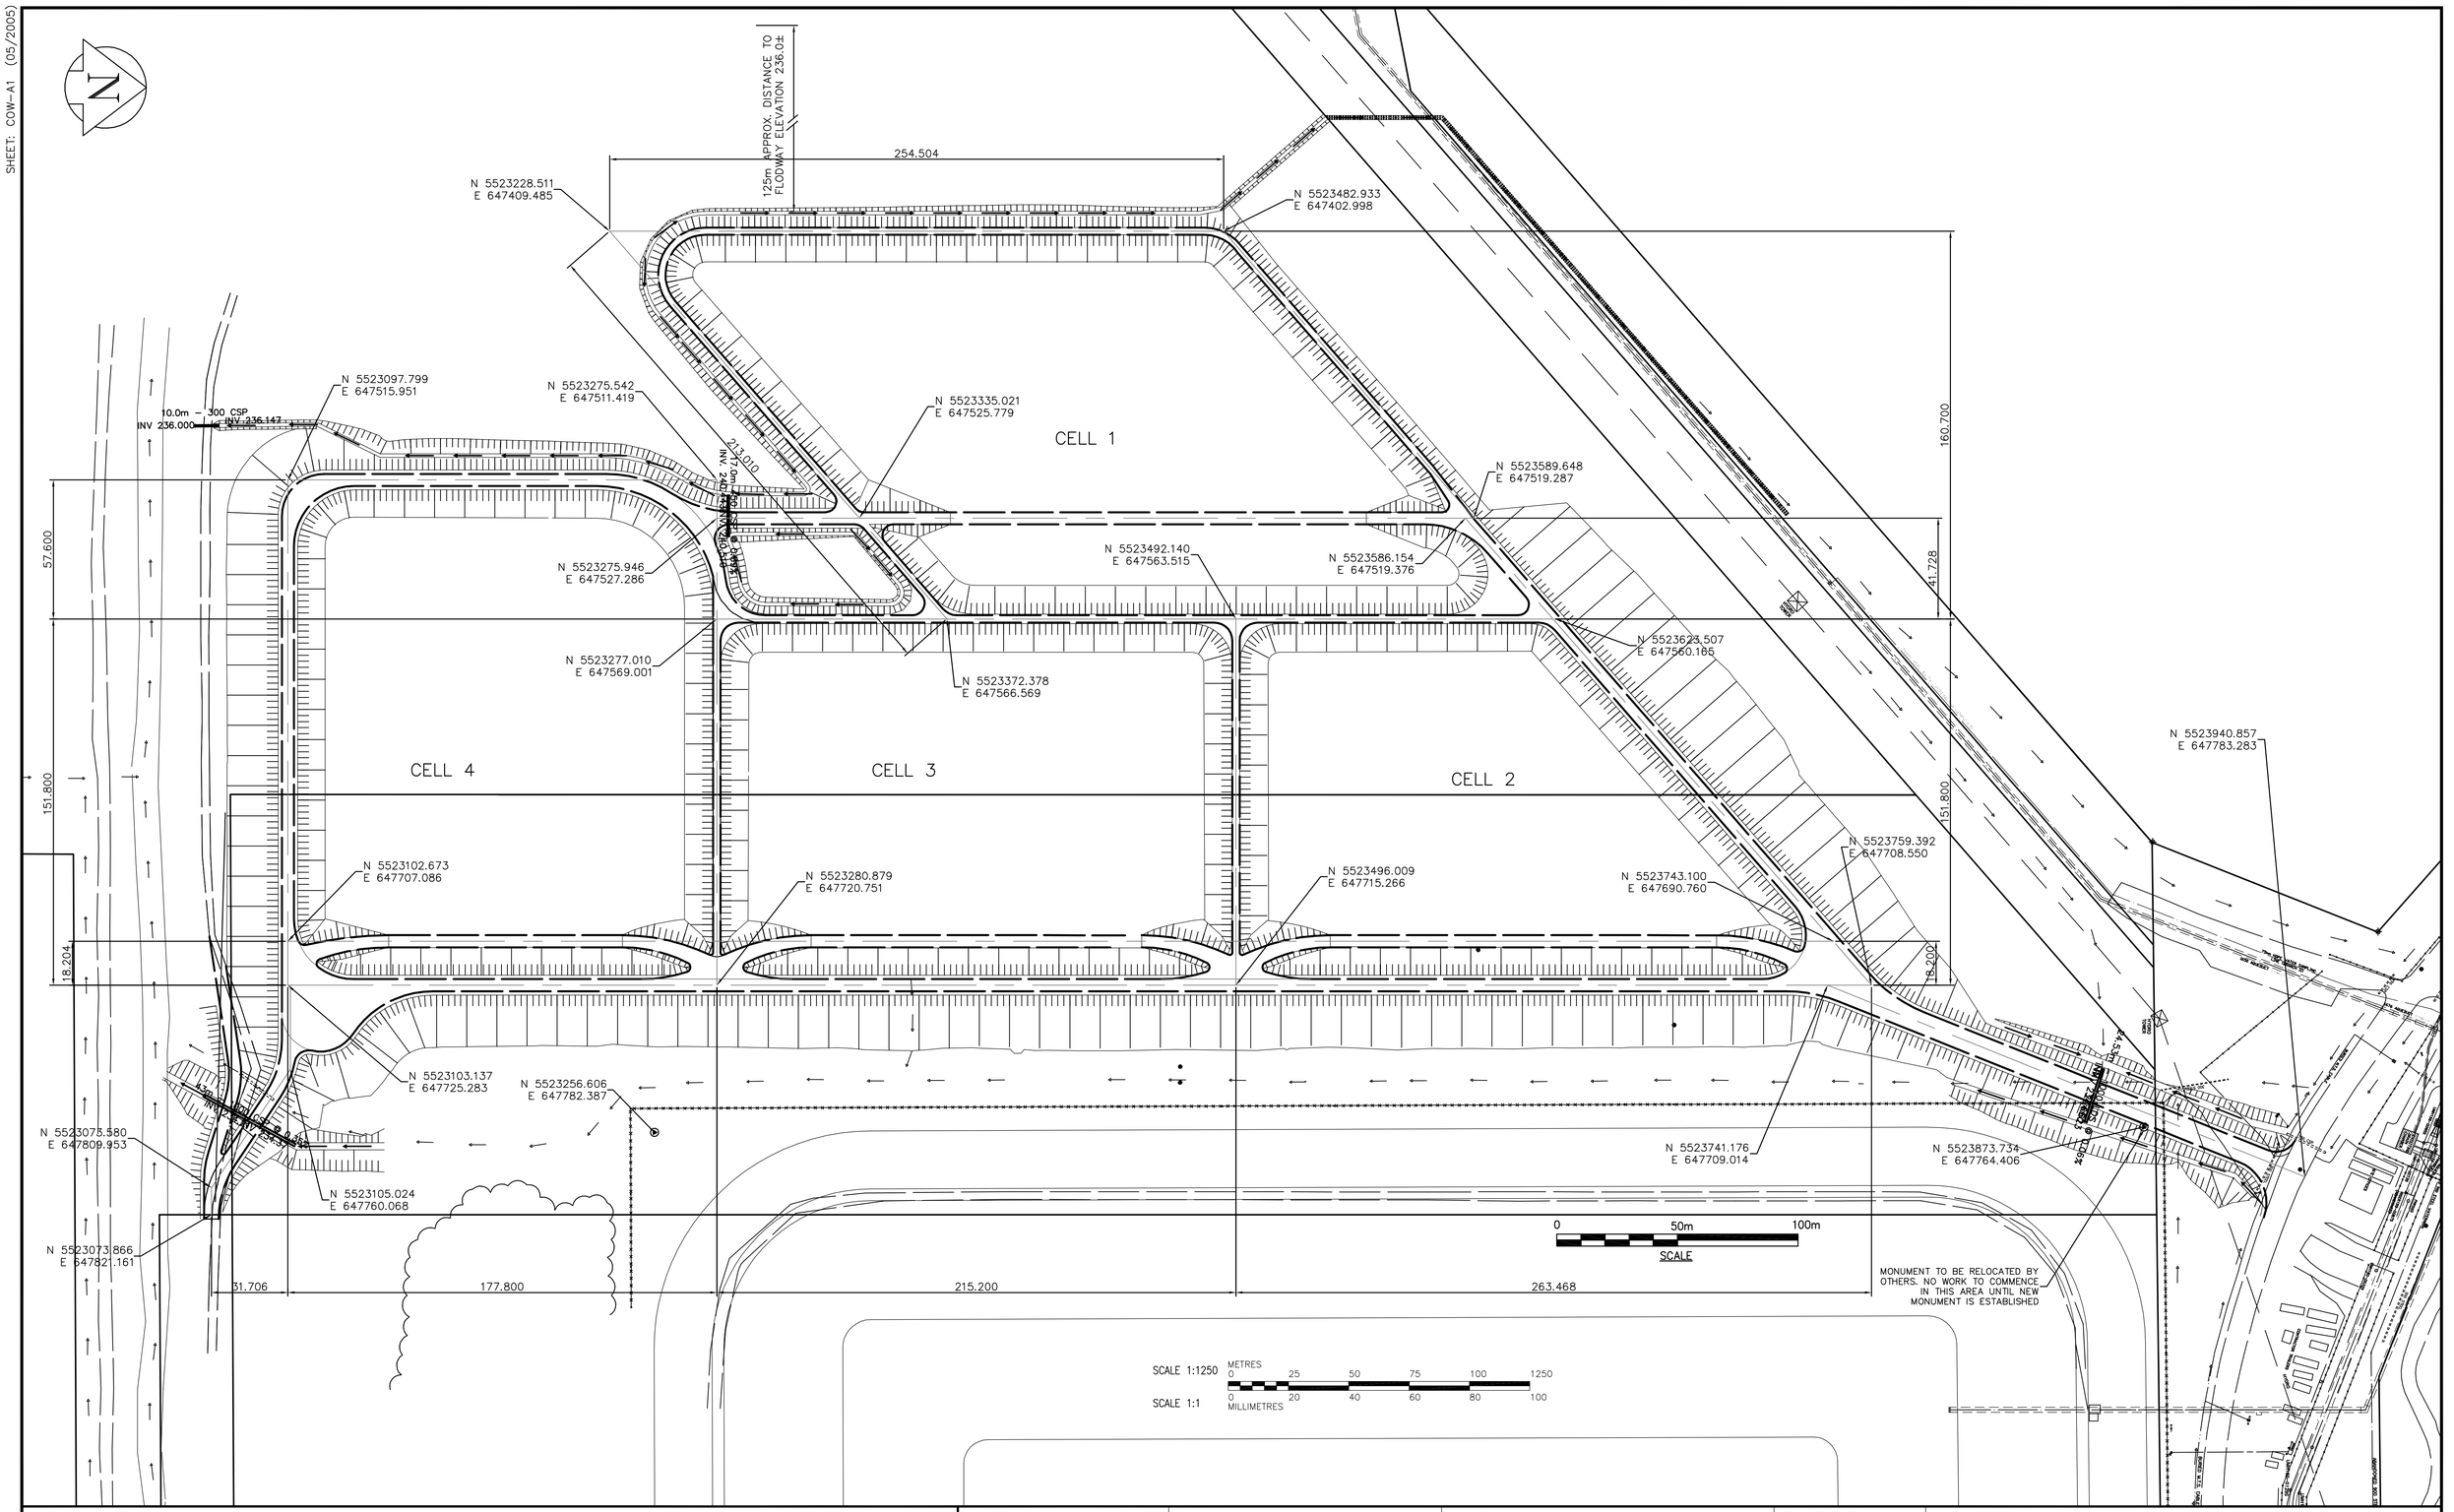

Benchmarks				
Pile 136	Northwest Corner of Cell 3	5523873.734	647764.406	236.242
Pile 133	Southwest Corner of Cell 3	5523256.606	647782.387	236.056

BENCH MARK NOTES:
MONUMENT AND WORKING POINT COORDINATES ARE UTM NAD83
SCALE FACTOR 0.99983
TO OBTAIN GROUND DISTANCES DIVIDE COORDINATE INVERSE BY SCALE FACTOR

APEGM
Certificate of Authorization
Earth Tech Canada Inc.
No. 730 Expiry: April 30, 2006

NO.	REVISIONS	DATE	BY
00	ISSUED FOR TENDER	06/03/07	JS

B.M.
ELEV.

CH2MHILL
Fredericksen Cooper ARCHITECTS
EarthTech A Tyco International Ltd. Company

DESIGNED BY	GK	CHECKED BY	SRB
DRAWN BY	JBC	APPROVED BY	DJT
SCALE:	1:1250	RELEASED FOR CONSTRUCTION BY:	R. SOROKOWOSKI
DATE	2006/01/11	DATE	2006/02/07

ENGINEER'S SEAL
ORIGINAL SIGNED BY
S.R. BILEVICIUS
2006/02/07

CONSULTANT DRAWING NO.
WL-C0600

Winnipeg
THE CITY OF WINNIPEG
WATER AND WASTE DEPARTMENT
ENGINEERING DIVISION

WATER TREATMENT PLANT
CONSTRUCTION OF DEWATERING CELLS

CIVIL
SURVEY CONTROL PLAN

CITY FILE NUMBER
SHEET OF
CITY DRAWING NUMBER
1-0601L-D-C0600-001-00D

Last Save: 2006-03-06 4:45 PM

L:\WORK\79000\79538\02A-CAD\ALL\SUBMISSION\TENDER\C29 - FREEZE THAW POND AND FORCEMAIN\CONSTRUCTION OF DEWATERING CELLS\BOUND DWG'S\DN_WL-C0600_ET.DWG