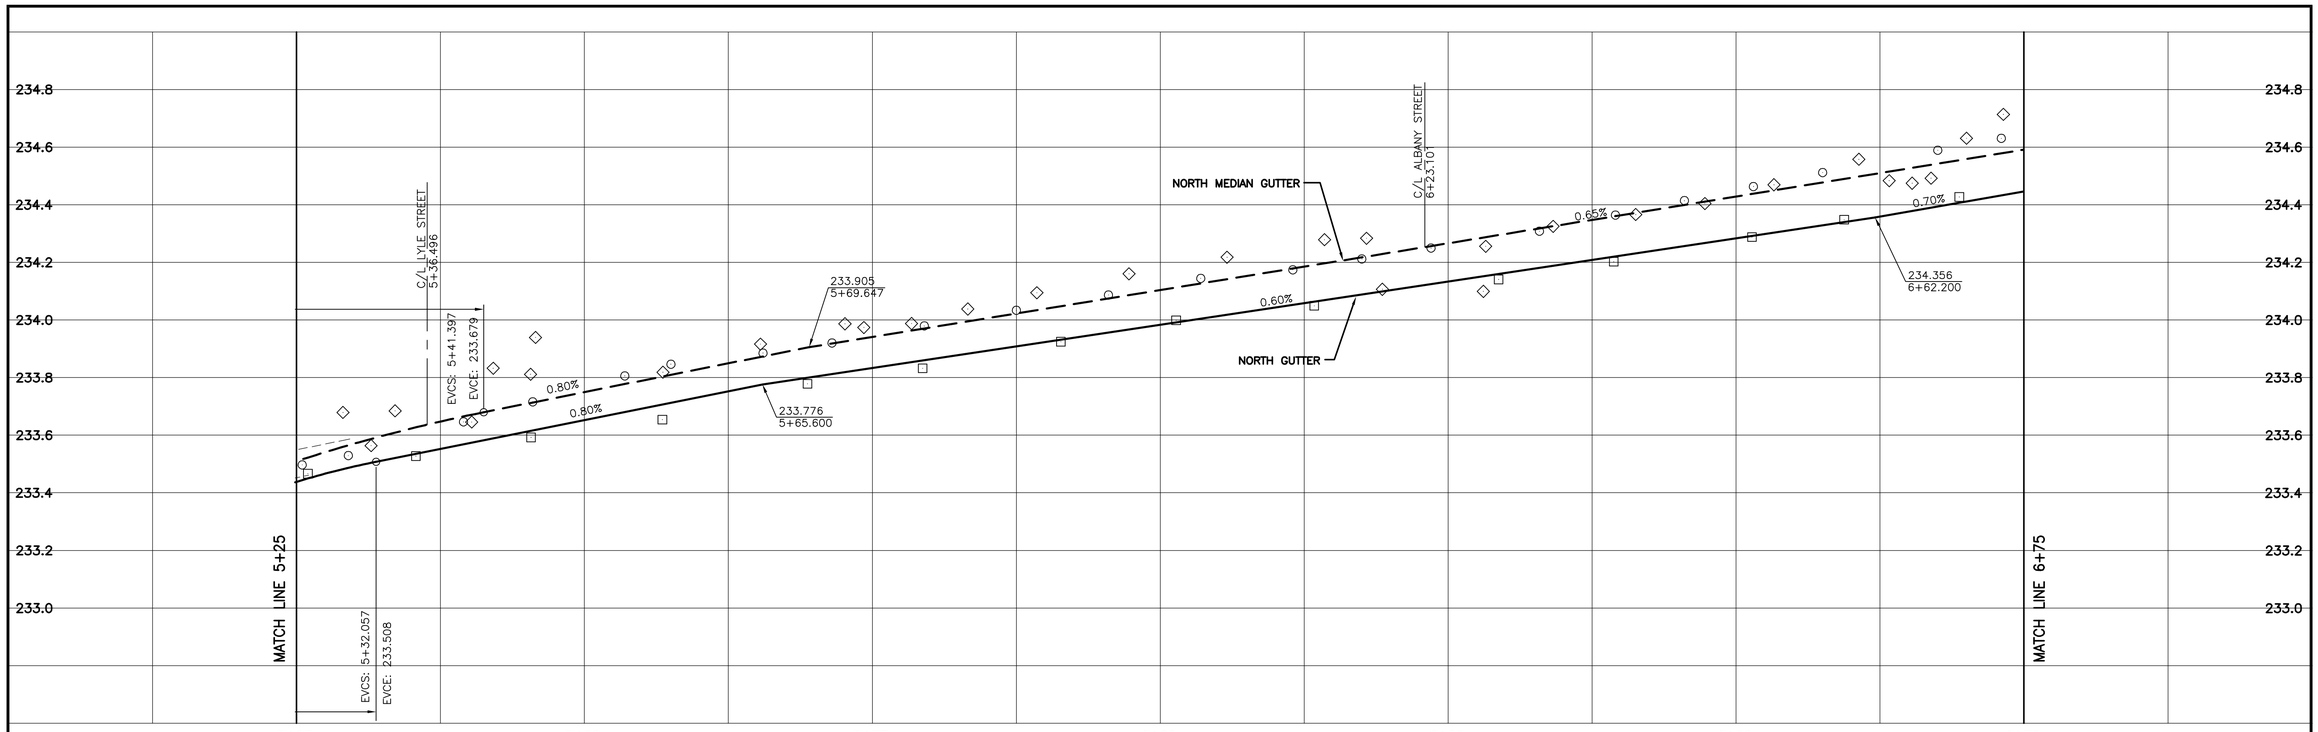

NOTE:
STATIONING ALONG NORTH BACK OF CURB OF NESS AVENUE

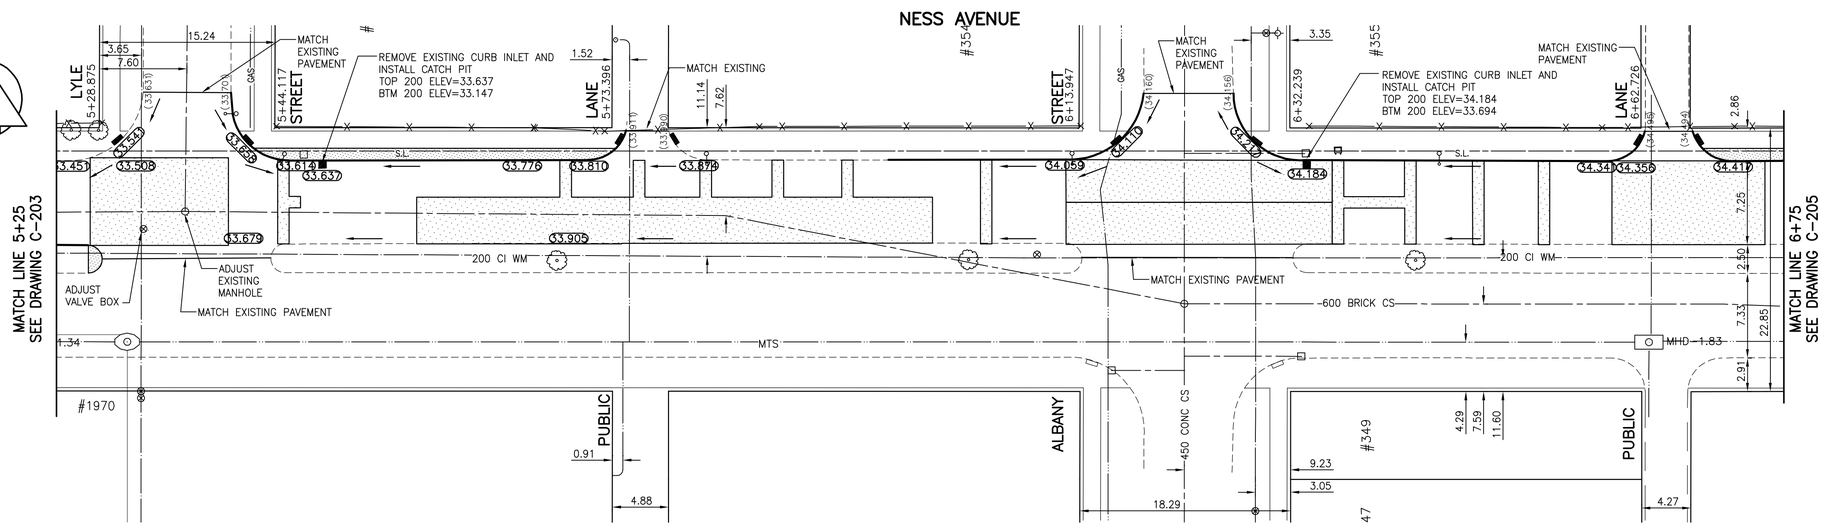

WARNING

IF POWER EQUIPMENT OR EXPLOSIVES ARE TO BE USED FOR EXCAVATION ON THIS PROJECT THE CONTRACTOR MUST:

1) NOTIFY THE GAS COMPANY OF THE PROPOSED LOCATION OF EXCAVATION.
2) TAKE PRECAUTION TO AVOID DAMAGE TO GAS COMPANY INSTALLATIONS.

SEE PROVINCIAL REGULATION 140/92 FOR DETAILS

METRIC

WHOLE NUMBERS INDICATE MILLIMETRES
DECIMALIZED NUMBERS INDICATE METRES

TYPICAL CROSS SECTION

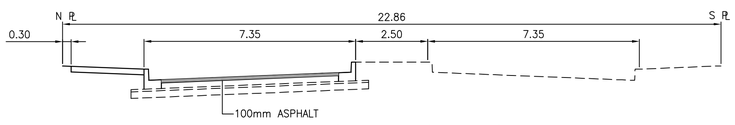

EXISTING	LEGEND–PLAN	PROPOSED	EXISTING	LEGEND–PLAN	PROPOSED	EXISTING	LEGEND–PROFILE	PROPOSED
150 WM	WATERMAIN	150 WM		HYDRO		150 WM	WATERMAIN	150 WM
	HYDRANT			M.T.S.			HYDRANT, VALVE	
	VALVE			CONCRETE		300 LDS	LAND DRAINAGE SEWER	300 LDS
300 LDS	LAND DRAINAGE SEWER	300 LDS		ASPHALT		250 WWS	WASTE WATER SEWER	250 WWS
250 WWS	WASTE WATER SEWER	250 WWS		SIDEWALK			℄ PROFILE	
	MANHOLE			PROPERTY LINE			NORTH OR WEST GUTTER	
	CATCH BASIN			SURVEY BAR			SOUTH OR EAST GUTTER	
	CURB INLET			DITCH			NORTH OR WEST ℄	
	JUNCTIONS	(31.334)		ELEVATION	32.231		SOUTH OR EAST ℄	
	CULVERT			SIDEWALK RAMP			NORTH OR WEST DITCH	
	GAS						SOUTH OR EAST DITCH	

LOCATION APPROVED
UNDERGROUND STRUCTURES

SUPV. U/G STRUCTURES COMMITTEE — DATE

NOTE:
LOCATION OF UNDERGROUND STRUCTURES AS SHOWN ARE BASED ON THE BEST INFORMATION AVAILABLE BUT NO GUARANTEE IS GIVEN THAT ALL EXISTING UTILITIES ARE SHOWN OR THAT THE GIVEN LOCATIONS ARE EXACT. CONFIRMATION OF EXISTENCE AND EXACT LOCATION OF ALL SERVICES MUST BE OBTAINED FROM THE INDIVIDUAL UTILITIES BEFORE PROCEEDING WITH CONSTRUCTION.

BENCH MARK: 83R621 – N.E. COR. NESS AVE. & WOODLAWN ST., TBLT. ON TOP OF 0.05m DIA. x 2.4m IRON PIPE, ON N.L. OF NESS AVE. & 1.2m W. OF E.L. OF WOODLAWN ST.

B.M. 38–056
ELEV. 234.748m

NO.	REVISIONS	DATE	BY
A	ISSUED FOR CLIENT REVIEW	06.06.07	A.M.

PRELIMINARY
NOT FOR CONSTRUCTION

APEGM
Certificate of Authorization
Stantec Consulting Ltd.
No. 1301 Expiry: April 30, 2007

Stantec

Stantec Consulting Ltd.
905 Waverley Street, Winnipeg, Manitoba
Tel 204–489–5900 Fax 204–453–9012

DESIGNED BY	A.M.	CHECKED BY	V.M.M.
DRAWN BY	T.G.	APPROVED BY	A.M.
HOR. SCALE:	1:250	RELEASED FOR CONSTRUCTION:	
VERTICAL:	1:10		
DATE		DATE	

ENGINEER'S SEAL
PROVINCE OF MANITOBA
A. MALBASA
MEMBER 23212
REGISTERED PROFESSIONAL ENGINEER

CONSULTANT DRAWING NO.
C-204

Winnipeg

THE CITY OF WINNIPEG
ENGINEERING DIVISION

NESS AVENUE
BELVIDERE STREET TO FERRY ROAD
STA 5+25 TO STA 6+75
2006 ASPHALT RESURFACING

SHEET 4 OF 7
CAD FILE DRAWING NUMBER 04400C-201675.dwg
CITY DRAWING NUMBER P3270

V:\1377\active\113704400\ACAD\DRAWING_SET\04400C-201675.dwg
2006-06-20 08:44AM By: tyoll