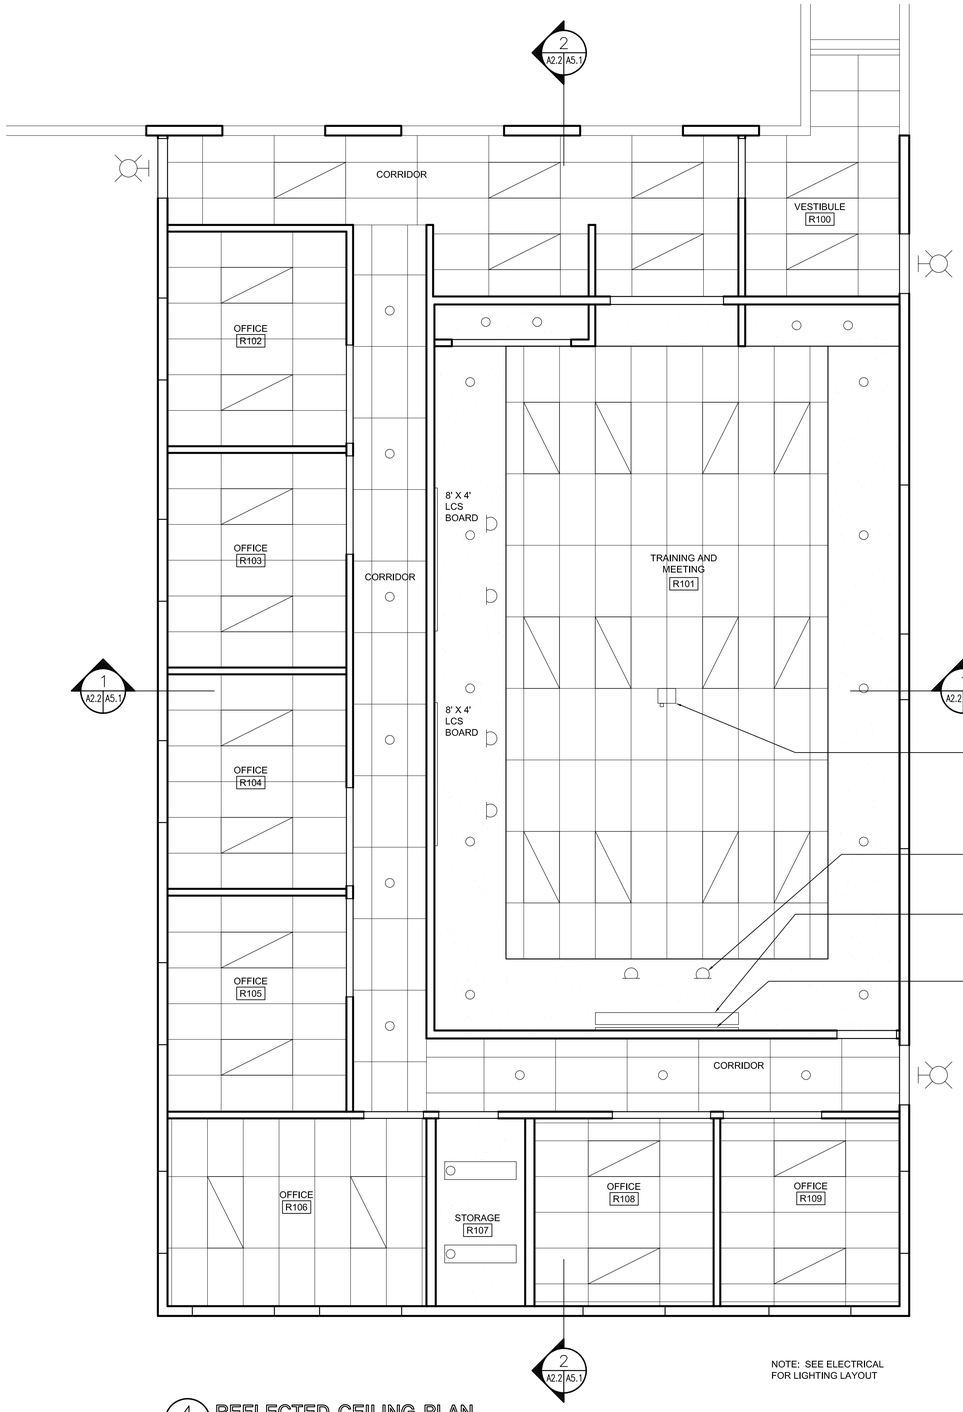

CEILING MOUNTED PROJECTOR; WIRELES CONECTIVITY TO CONTROL CONSUL.

DIRECTIONAL SPOT LIGHTS SHINING ON LCS BOARDS (2 PER BOARD)

8' X 4" RECESSED PROJECTION SCREEN

8' X 4' LCS BOARD BEHIND SCREEN

NOTE: SEE ELECTRICAL FOR LIGHTING LAYOUT

4 A2.3 A2.3 **REFLECTED CEILING PLAN**
SCALE: 1/4" = 1'-0"

LEGEND:

	SURFACE MOUNTED FLUORESCENT LIGHT FIXTURES
	FLUORESCENT LIGHT FIXTURES
	POT LIGHTING
	DIRECTIONAL SPOT LIGHTS
	WALL MOUNTED INCANDESCENT LIGHT FIXTURE
	ACCOUSTIC CEILING TILE
	G.W.B.

Winnipeg

REV	DESCRIPTION	DATE	BY
4	REVISED FOR TENDER	Jul 26, 2006	LK
3	ISSUED FOR TENDER	Jul 20, 2006	LK
2	ISSUED FOR TENDER	Jul 10, 2006	LK
1	ISSUED FOR TENDER REVIEW	May 16, 2006	LK
0	ISSUED FOR REVIEW	Aug 01, 2005	NC

SEAL:

SEAL:

THIS DRAWING MUST NOT BE SCALED.

THE CONTRACTOR SHALL VERIFY ALL DIMENSIONS, DATUMS AND LEVELS PRIOR TO COMMENCEMENT OF WORK AND IS HELD RESPONSIBLE FOR REPORTING ANY DISCREPANCY OR OMISSION TO THE CONTRACT ADMINISTRATOR IMMEDIATELY.

THIS DRAWING IS THE EXCLUSIVE PROPERTY OF NEIL COOPER ARCHITECT INC AND CAN BE REPRODUCED ONLY WITH THE PERMISSION OF NEIL COOPER ARCHITECT INC, IN WHICH CASE THE REPRODUCTION MUST BEAR THEIR NAME AS THE ARCHITECTURAL FIRM.

DRAWING:

REFLECTED CEILING PLAN

PROJECT:

ADDITION TO 770 ROSS AVENUE

Winnipeg, Manitoba

Neil Cooper Architect Inc.
10-395 Berry Street, Winnipeg, Manitoba R3J 1N6

DRAWN BY:	CHECKED BY:	SHEET NO:	REV NO:
IC		A2.3	R4

DATE: APRIL 01, 2006

SCALE: AS NOTED

FILE: 06013/Cont Doc/Cont Dwgs/Arch Dwgs/A2.3R4.dwg