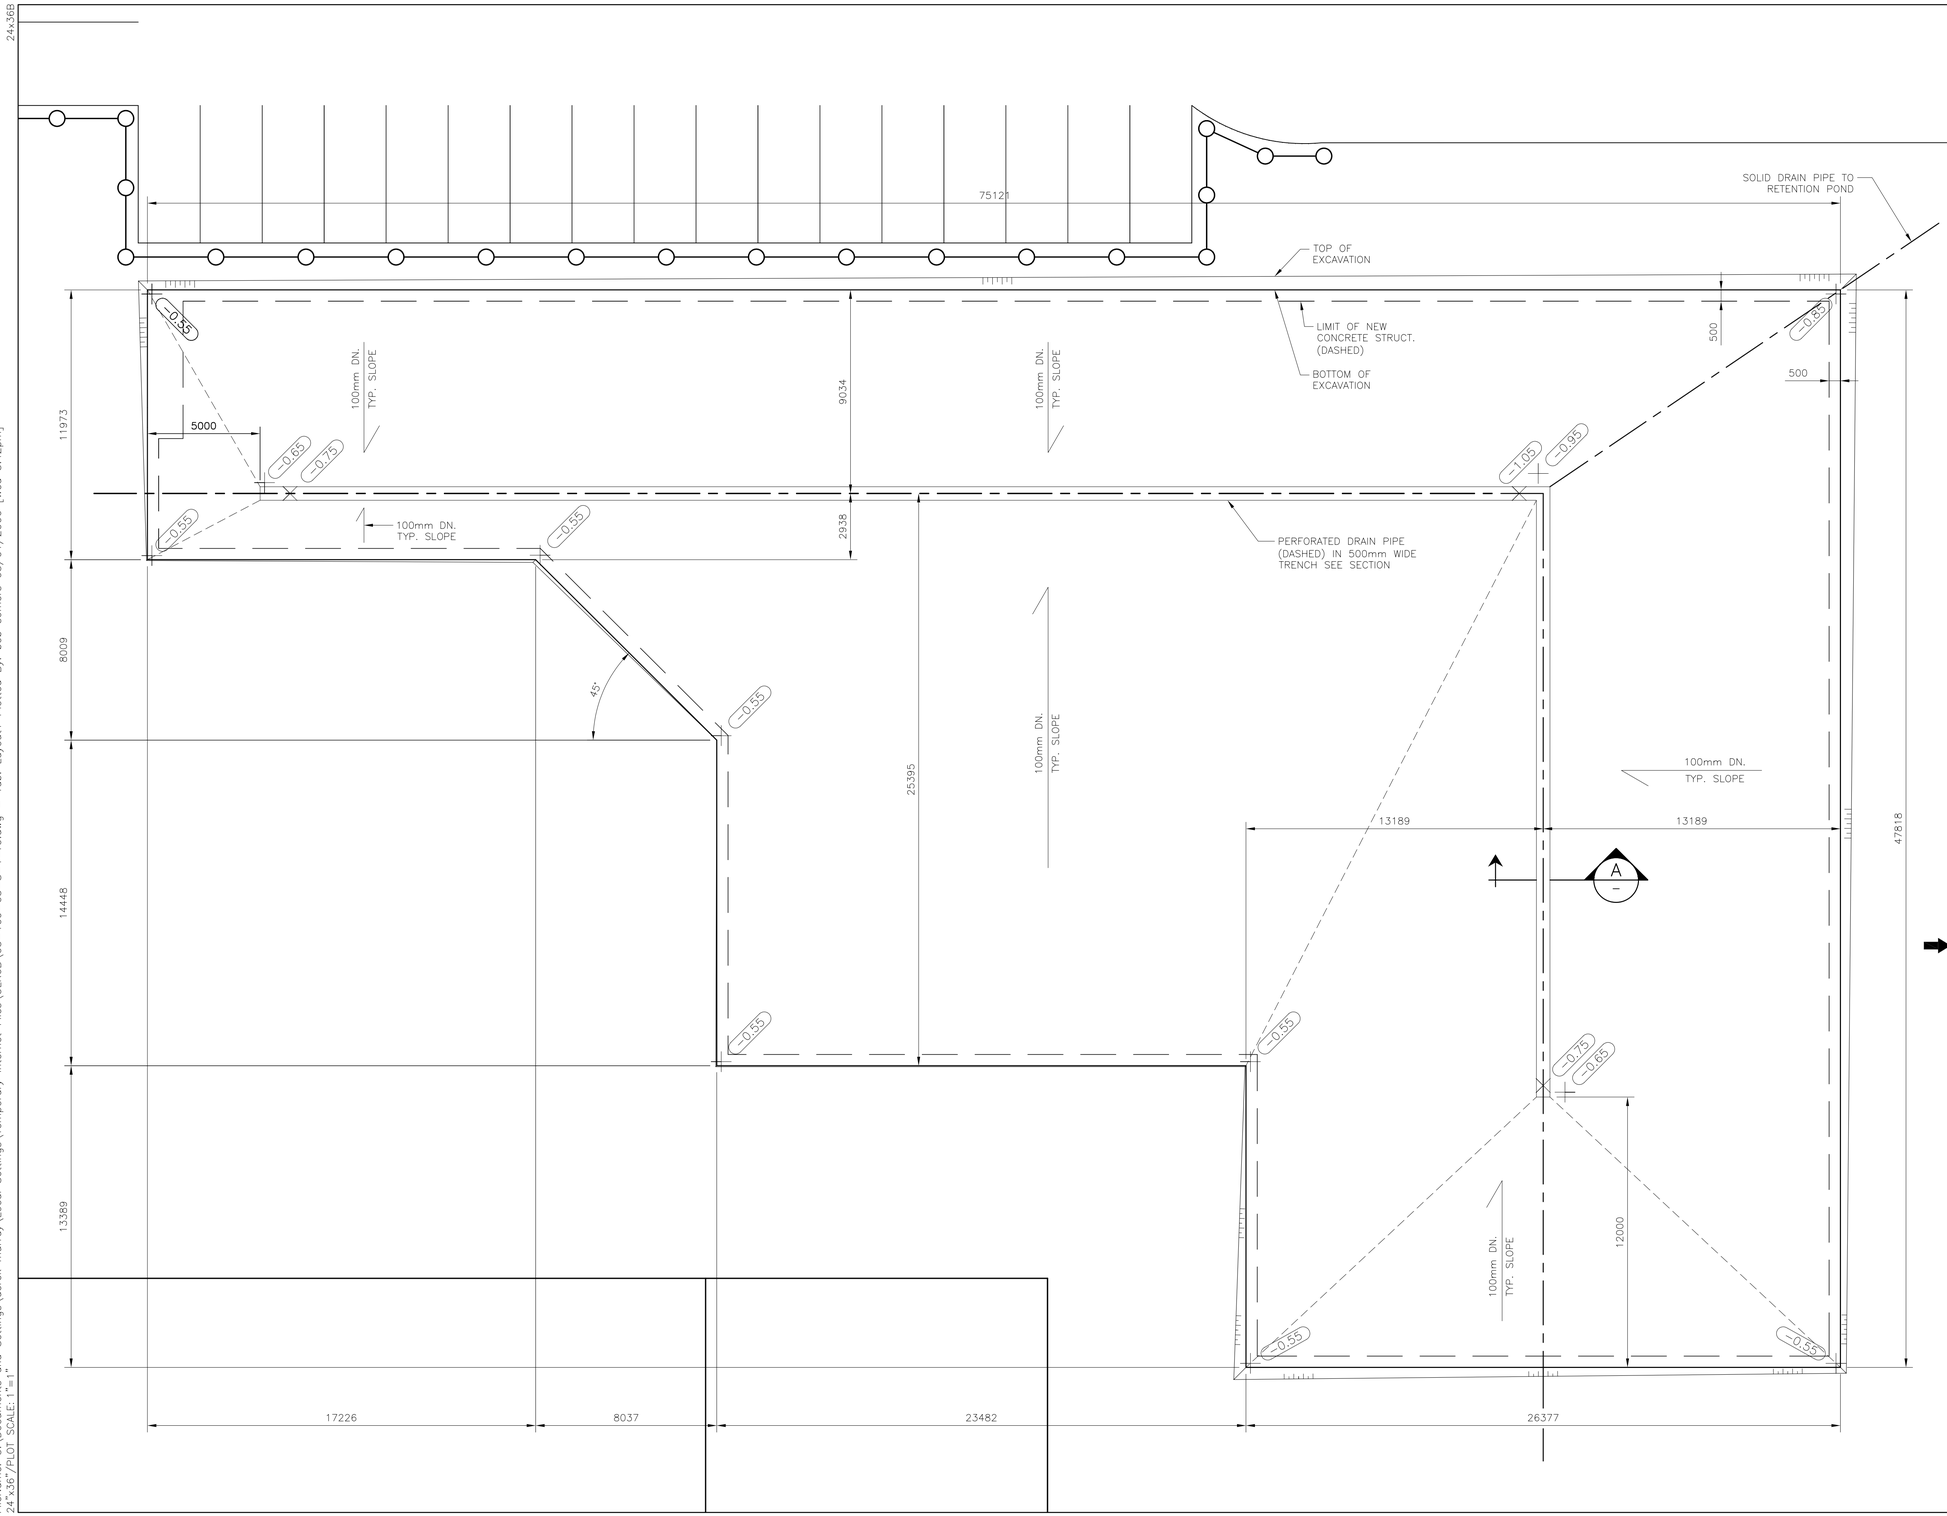

APEGM
Certificate of Authorization
KGS Group
No. 245 Expiry: April 30, 2006

NOTES:

SUB-GRADE SHALL BE GRADED TO ELEVATIONS SHOWN IN PLAN WITH CROSS SLOPE TO TRENCH DRAIN. PROOF ROLL SUB-GRADE TO 98% STANDARD PROCTOR.

LIMESTONE FILL SHALL BE COMPACTED IN 150mm LIFTS. LIMESTONE SHALL BE CLEAN GRADED STONE 75mm TO 10mm.

GRANULAR FILL SHALL HAVE A MINIMUM DEPTH OF 100mm, SHALL BE GRANULAR 'A' BASE (MAX. PARTICLE SIZE 19mm), COMPACTED TO 98% STANDADR PROCTOR.

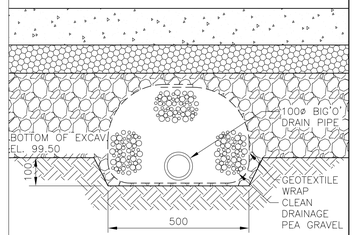

NOTE:
PROVIDE PERFORATED DRAIN PIPE WITH FILTER SOCK

A/–
SECTION – TRENCH
SCALE: 1:10

SCATLIFF+MILLER+MURRAY
landscape architecture urban design golf course design bridge architecture 3d simulation
Winnipeg Calgary Beijing
tel 204.927.3444
fax 204.927.3443

NO.	D / M / Y	DESCRIPTION	BY
0	03/01/06	ISSUED FOR TENDER	RJL

REVISIONS / ISSUE

A/B
A. SECTION LETTER OR DETAIL NUMBER
B. DRAWING WHERE SECTION OR DETAIL IS DRAWN
OR
DRAWING WHERE SECTION OR DETAIL WAS INDICATED
– SECTION OR DETAIL SHOWN ON SAME DRAWING
A/–

KGS GROUP
CONSULTING ENGINEERS & PROJECT MANAGERS
WINNIPEG (204) 896-1209
THUNDER BAY (807) 345-2233

CLIENT:

PROJECT:
KOMENDA MEMORIAL PARK
SKATEPARK
WINNIPEG, MANITOBA

DWG. DESCRIPTION:
EXCAVATION PLAN

ENG. STAMP:
PROVINCE OF MANITOBA
R.J. LONG
REGISTERED PROFESSIONAL ENGINEER

DESIGNED: BY: RJL
CHECKED: RJL
DRAWN: BY: JG
CHECKED:
APPROVED:
SCALE: 1:125
DATE: MAR. 2006
KGS DWG. NO. 05-109-05 S1
CLIENT DWG. NO. .
REV: 0

FileName: C:\Documents and Settings\derek murray\Local Settings\Temporary Internet Files\OLK6B\05-109-05-S-1-r0.dwg – Tab: Layout1 Plotted By: bob somers 03/01/2006 [Wed 3:42pm]
24x36B/PLOT SCALE: 1"=1'