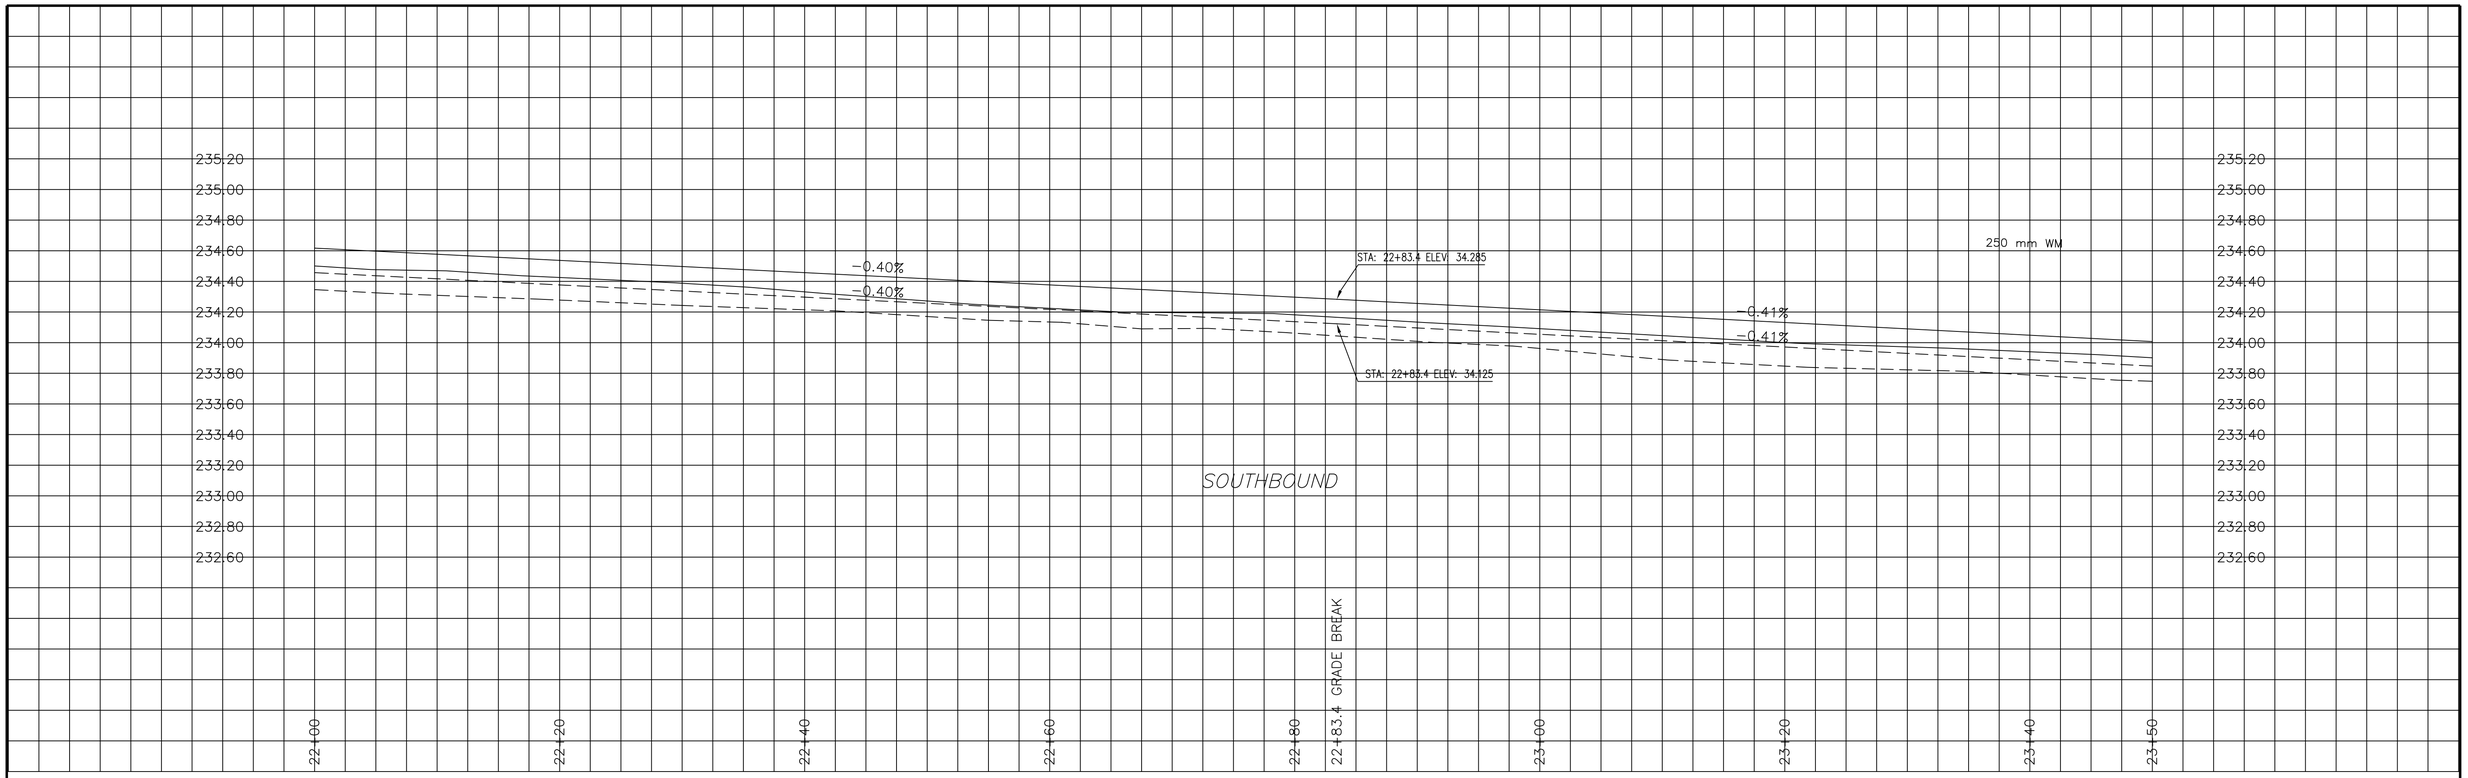

ALL CHAINAGES ARE MEASURED ALONG THE EAST GUTTER LINE OF OAK POINT HIGHWAY

CONSTRUCTION NOTES

1) CURB REPLACEMENT AS DIRECTED BY THE CONTRACT ADMINISTRATOR
2) ALL STREET RADIUS CURB UNDER 15M RADIUS SHALL BE REPLACED AS MODIFIED BARRIER CURB OR AS DIRECTED BY THE CONTRACT ADMINSTRATOR
3) PAVEMENT REPAIRS SHOWN ARE ONLY A REPRESENTATIVE SAMPLE OF THE TENDERED QUANTITIES

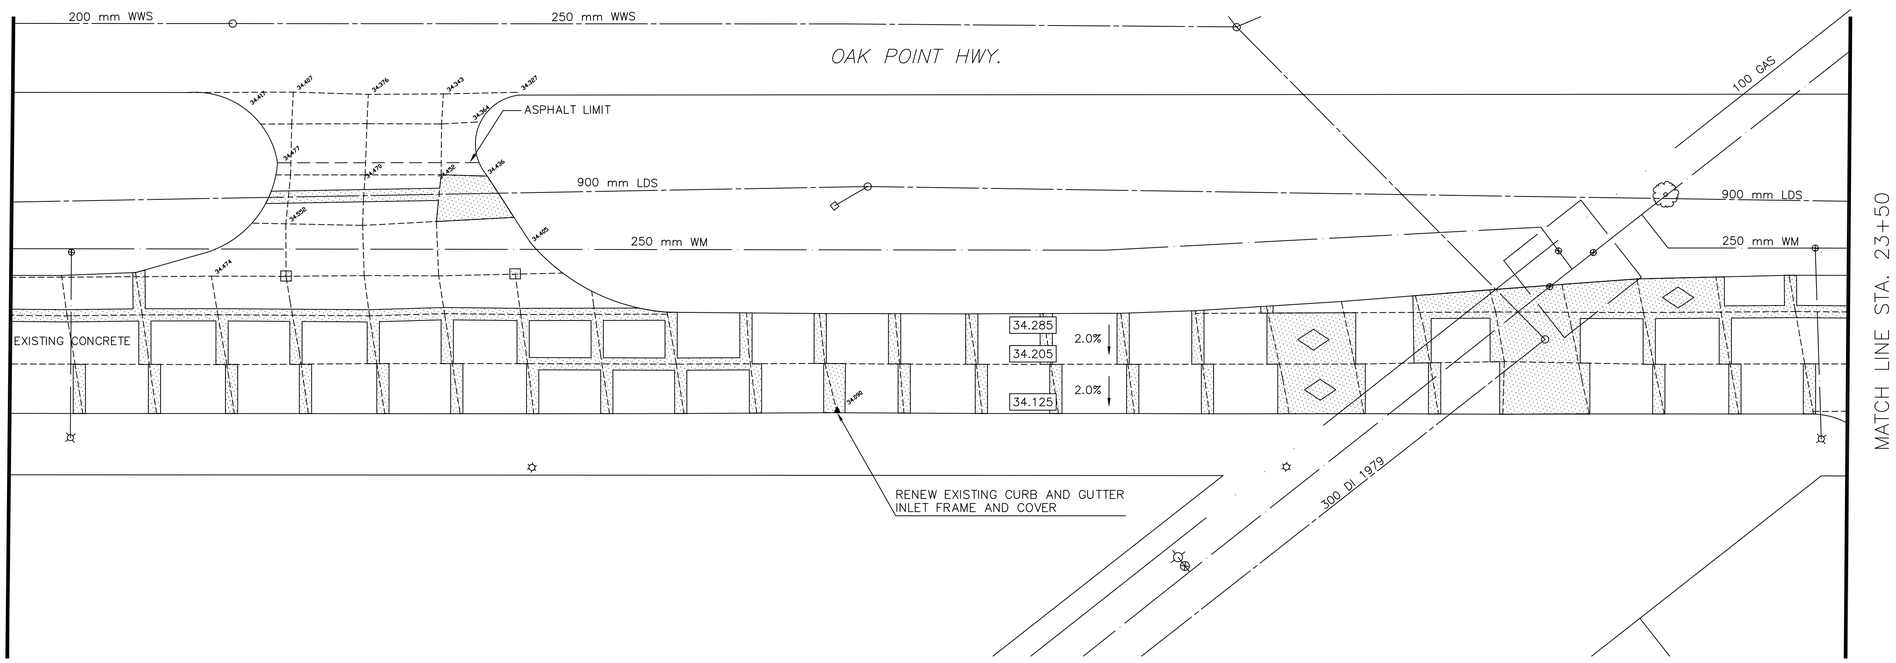

WARNING

IF POWER EQUIPMENT OR EXPLOSIVES ARE TO BE USED FOR EXCAVATION ON THIS PROJECT THE CONTRACTOR MUST:

1) OBTAIN CLEARANCE FROM THE GAS UTILITY PRIOR TO EXCAVATION.
2) TAKE PRECAUTION TO AVOID DAMAGE TO GAS UTILITY INSTALLATIONS.

SEE PROVINCIAL REGULATION 210/72 FOR DETAILS

METRIC
WHOLE NUMBERS INDICATE MILLIMETRES
DECIMALIZED NUMBERS INDICATE METRES

BID OPP.# 430–2006

EXISTING	LEGEND – PLAN	PROPOSED	EXISTING	LEGEND – PLAN	PROPOSED	EXISTING	LEGEND – PROFILE	PROPOSED
150 mm WM	WATERMAIN	150 mm WM		HYDRO		150 mm WM	WATERMAIN	
	HYDRANT			MTS			HYDRANT	
	VALVE			CONCRETE			VALVE	
300 mm LDS	LAND DRAINAGE SEWER	300 mm LDS		LIMIT OF ASPHALT		300 mm LDS	SEWER	300 mm LDS
250 mm WWS	WASTE WATER SEWER	250 mm WWS		CURB RENEWAL				
	MANHOLE			CONCRETE REPAIRS				
	CATCH BASIN		31.000	ELEVATIONS	31.000		SOUTH/EAST ℞	
	CURB INLET			PROPERTY LINE			NORTH/WEST ℞	
	WOOD POLES			SURVEY BAR			℄ PROFILE	
	LAMP STANDARD			CURB STOP			S. BOUND GUTTER	
	GAS			RAMP CURB			S. BOUND MEDIAN	

LOCATION APPROVED
UNDERGROUND STRUCTURES

SUPR. U/G STRUCTURES COMMITTEE DATE

NOTE:
LOCATION OF UNDERGROUND STRUCTURES AS SHOWN ARE BASED ON THE BEST INFORMATION AVAILABLE. BUT NO GUARANTEE IS GIVEN THAT ALL EXISTING UTILITIES ARE SHOWN OR THAT THE GIVEN LOCATIONS ARE EXACT. CONFIRMATION OF EXISTENCE AND EXACT LOCATION OF ALL SERVICES MUST BE OBTAINED FROM THE INDIVIDUAL UTILITIES BEFORE PROCEEDING WITH CONSTRUCTION.

B.M. GBM 16–003
ELEV. 235.794m

NO.	REVISIONS	DATE	BY

ENGINEERING DIVISION
TECHNOLOGY SERVICES BRANCH
106 - 1155 PACIFIC AVE

DESIGNED BY G.C./R.W. CHECKED BY B.K./G.C.
DRAWN BY B.B./R.W./G.C. APPROVED BY L.P.D.
HOR. SCALE: 1 : 250
VERTICAL: 1 : 20
DATE 12/04/06

ENGINEER'S SEAL
PROVINCE OF MANITOBA
L.P. DEANE
REGISTERED ENGINEER

ORIGINAL SIGNED BY
L.P.D. JULY 5/06

Winnipeg

THE CITY OF WINNIPEG
PUBLIC WORKS DEPARTMENT

OAK POINT HIGHWAY / KING EDWARD STREET (SOUTHBOUND)
FROM **APPROXIMATELY 300 METRES SOUTH OF EAGLE DRIVE**
TO **APPROXIMATELY 60 METRES SOUTH OF HYDE AVENUE**
ASPHALT OVERLAY AND ASSOCIATED WORKS
FROM **STA: 22+00** TO **STA: 23+50**

CITY DRAWING NUMBER SE–05–35
SHEET 6 OF 9
6