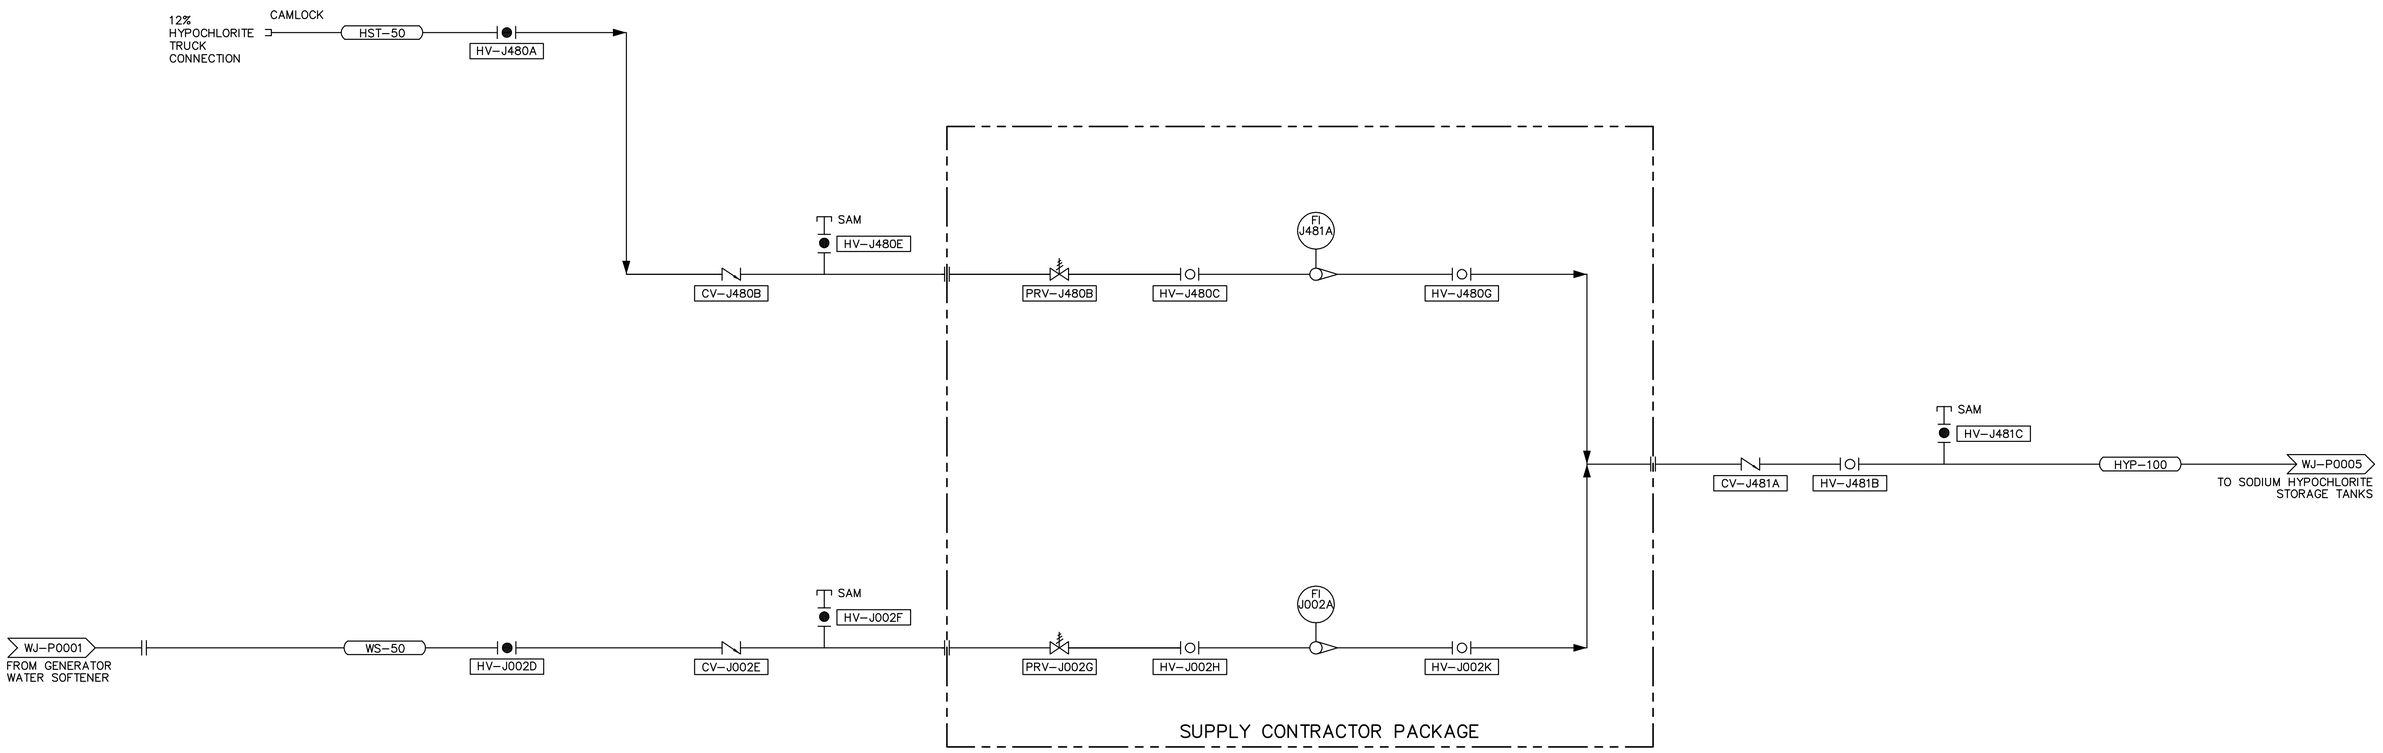

B.M.
ELEV.

NO.	REVISIONS	DATE	BY
0	ISSUED FOR TENDER (49-2006)	06/03/14	JBC

CH2MHILL
Fredericksson Cooper
ARCHITECTS

EarthTech
A Tyco International Ltd. Company

DESIGNED BY	KS	CHECKED BY	
DRAWN BY	YFS	APPROVED BY	
SCALE:	NONE	RELEASED FOR CONSTRUCTION BY:	
DATE	2005/06/01	DATE	

ENGINEER'S SEAL

PRELIMINARY
NOT FOR CONSTRUCTION

CONSULTANT DRAWING NO.
WJ-P0004

Winnipeg

THE CITY OF WINNIPEG
WATER AND WASTE DEPARTMENT
ENGINEERING DIVISION

WATER TREATMENT PLANT
HYPOCHLORITE GENERATION AND FEED BUILDING
SODIUM HYPO GEN EQUIPMENT SUPPLY

CITY FILE NUMBER

SHEET OF

PROCESS & INSTRUMENTATION DIAGRAM
12% BULKS SODIUM HYPOCHLORITE BLENDING STATION
SODIUM HYPOCHLORITE ONSITE GENERATION

CITY DRAWING NUMBER
1-0601J-G-P0004-001-00D

Last Save: 2006-02-27 5:00 PM

L:\WORK\79000\79538\02A-CAD\WAT\CONTR\WTP_DETAIL DESIGN\P&IDS\ON-SITE HYPO\DN_WJ-P0004_ET.DWG