COW-A3 (02/2006)

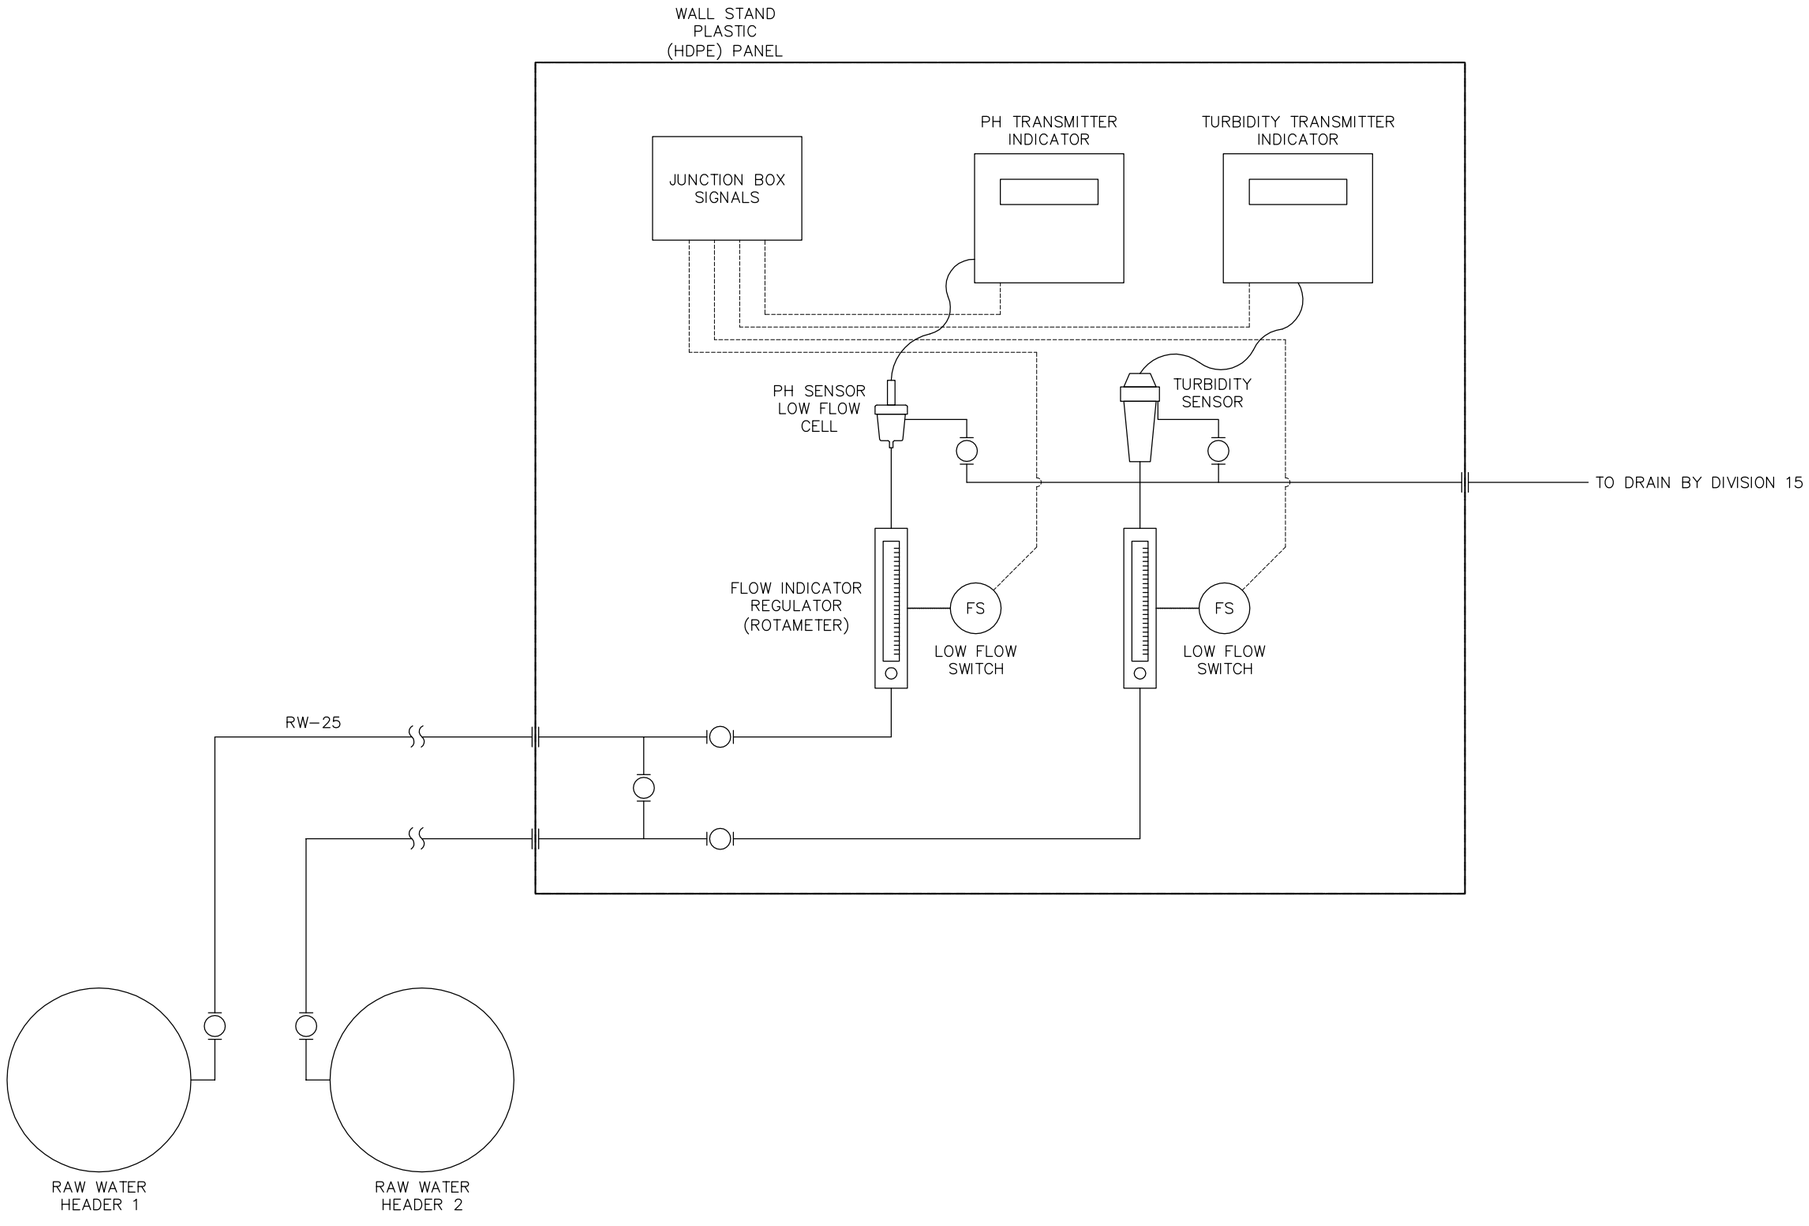

APEGM
Certificate of Authorization
Earth Tech Canada Inc.
No. 730 Expiry: April 30, 2007

B.M.
ELEV.

NO.	REVISIONS	DATE	BY
02	498-2006 ISSUED FOR TENDER	06/09/05	LAE
01	ISSUED FOR CONSTRUCTION	06/07/28	JBC
00	ISSUED FOR TENDER	06/03/29	GLG

CH2MHILL
Fredericksson Cooper
ARCHITECTS
EarthTech
A Tyco International Ltd. Company

DESIGNED BY	NT	CHECKED BY	SWT
DRAWN BY	GLG	APPROVED BY	AHL
SCALE:	NTS	RELEASED FOR CONSTRUCTION BY:	R. SOROKOWSKI
DATE	2006/01/03	DATE	2006/03/29

ENGINEER'S SEAL
ORIGINAL SIGNED BY
S.W. TORMEY
2006/03/29

CONSULTANT DRAWING NO.
WB-A0409

Winnipeg
THE CITY OF WINNIPEG
WATER AND WASTE DEPARTMENT
ENGINEERING DIVISION

WATER TREATMENT PLANT
MAIN BUILDING
MECHANICAL AND ELECTRICAL

AUTOMATION / I&C
RAW WATER pH/TURBITITY ANALYZER
INSTALLATION DETAILS

CITY FILE NUMBER
SHEET OF
CITY DRAWING NUMBER
1-0601B-D-A0409-001-02B

Last Save: 2006-09-05 11:22 AM

L:\WORK\79000\79538\02A-CAD\INST\CONTR\WTP DETAILED DESIGN\INSTRUMENTATION STANDARD DETAILS\DN_WB-A0409_ET.DWG