SHEET: COW-A1 (05/2005)

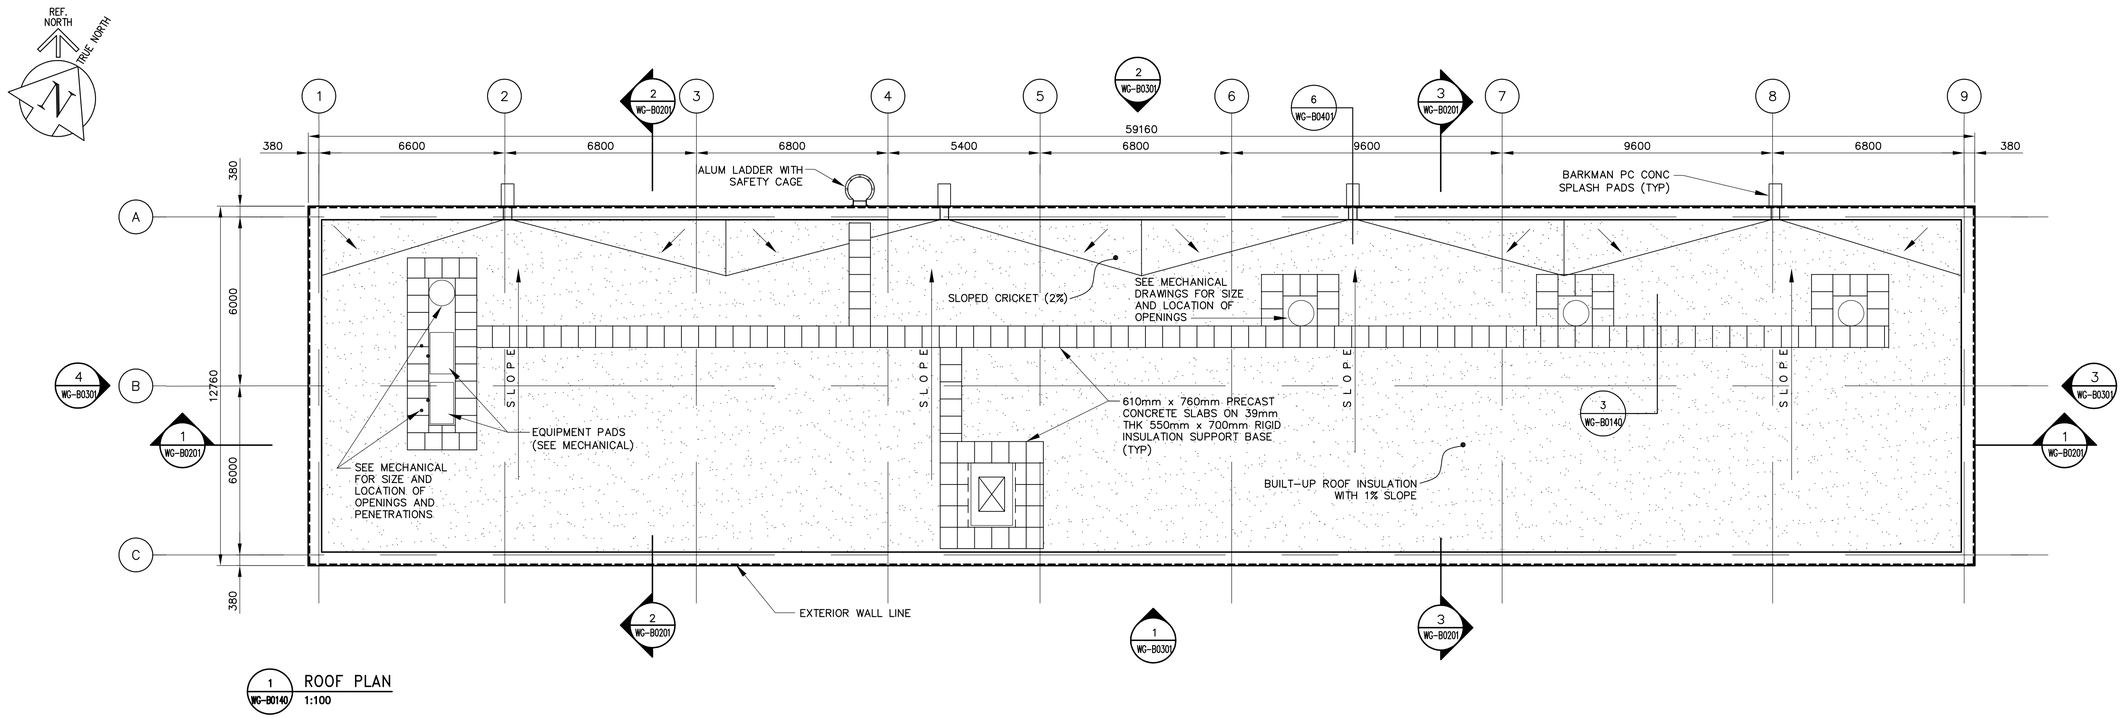

1 WG-B0140 ROOF PLAN
1:100

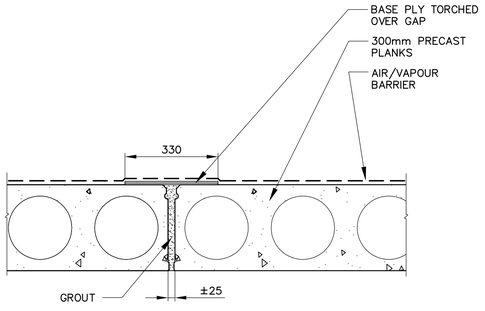

2 WG-B0201 DETAIL SECTION @ PRECAST SLAB
1:10

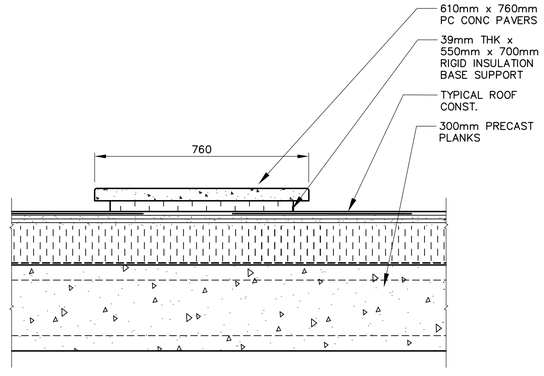

3 WG-B0140 DETAIL SECTION @ ROOF WALKWAY
1:10

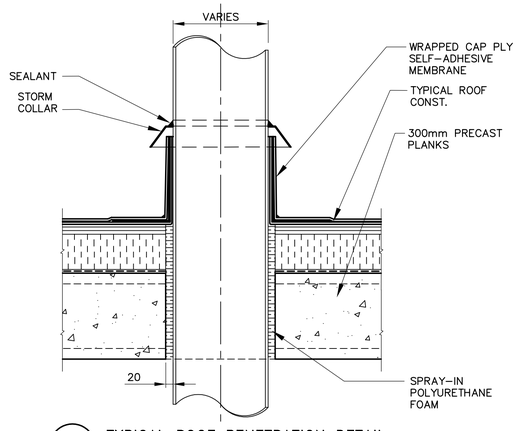

4 WG-B0140 TYPICAL ROOF PENETRATION DETAIL
1:10

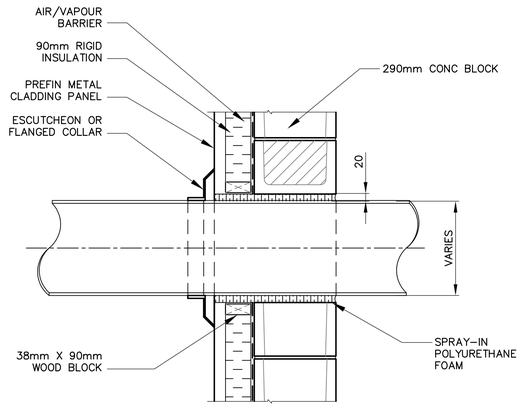

5 WG-B0140 TYPICAL WALL PENETRATION DETAIL
1:10

NO.	REVISIONS	DATE	BY
00	ISSUED FOR TENDER	06/08/28	AL

B.M. ELEV.

CH2MHILL / Fredericksen Cooper ARCHITECTS / EarthTech (A Tyco International Ltd. Company)

DESIGNED BY	NC	CHECKED BY	LK
DRAWN BY	AL	APPROVED BY	AHL
SCALE:	AS SHOWN	RELEASED FOR CONSTRUCTION BY:	R. SOROKOWSKI
DATE	2006/06/01	DATE	2006/08/30

ENGINEER'S SEAL

ORIGINAL SIGNED BY
N. COOPER
2006/08/30

CONSULTANT DRAWING NO.
WG-B0140

THE CITY OF WINNIPEG
WATER AND WASTE DEPARTMENT
ENGINEERING DIVISION

WATER TREATMENT PLANT
STANDBY POWER GENERATOR

ARCHITECTURAL
ROOF PLAN AND DETAILS

CITY FILE NUMBER
SHEET OF
CITY DRAWING NUMBER
1-0601G-A-B0140-001-00D

Last Save: 2006-05-30 10:22 AM

\\FCA-S\DATA\NC\JOBDATA\2004\04018 WINNIPEG WATER TREATMENT\02A-CAD\GENSET BLDG\CONT DWGS\STRUCT DWGS\06-05-30 CURRERNT\WG-S0140.DWG