SHEET: COW-A1 (05/2005)

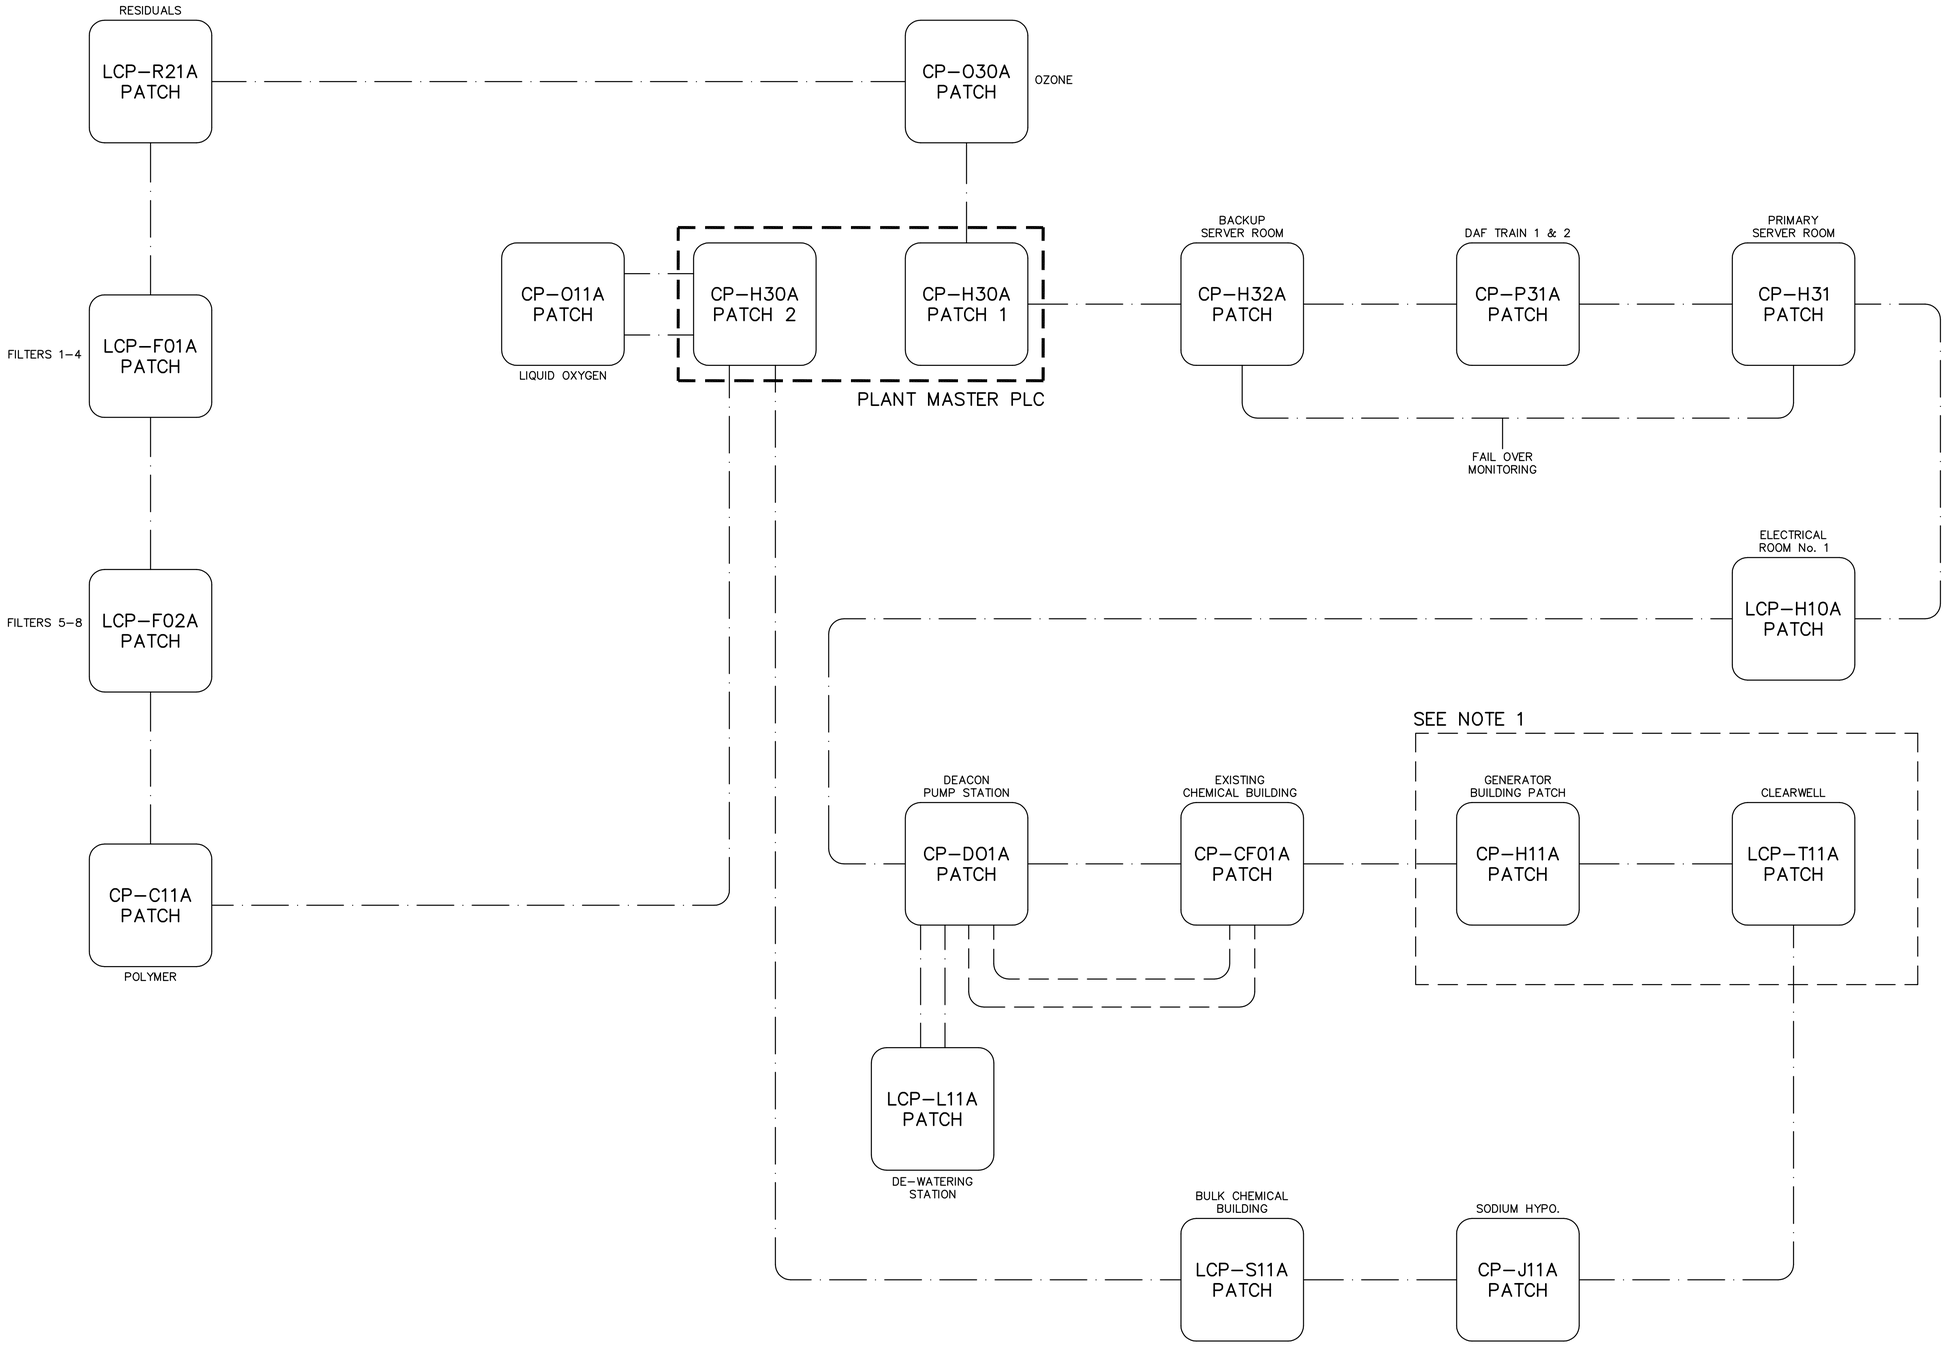

LEGEND

FIBRE OPTIC CABLE / 24 FIBRE

MODBUS + CABLE

NOTES

1. INCLUDED IN BID OPPORTUNITY 498-2006

APEGM
Certificate of Authorization
Earth Tech Canada Inc.
No. 730 Expiry: April 30, 2007

B.M.
ELEV.

NO.	REVISIONS	DATE	BY
02	ISSUED FOR CONSTRUCTION	06/07/12	LAE
01	742-2005 ADDENDUM 9	06/06/16	LAE
00	37-2006 ADDENDUM 3	06/06/12	SRP

CH2MHILL / Frederickson Cooper ARCHITECTS / EarthTech A Tyco International Ltd. Company

DESIGNED BY	NT	CHECKED BY	BLM
DRAWN BY	SRP	APPROVED BY	AHL
SCALE:	NONE	RELEASED FOR CONSTRUCTION BY:	R. SOROKOWSKI
DATE	2006/02/02	DATE	2006/06/12

ENGINEER'S SEAL
ORIGINAL SIGNED BY
B.L. MOORE
2006/06/12

CONSULTANT DRAWING NO.
WH-A0100

Winnipeg
THE CITY OF WINNIPEG
WATER AND WASTE DEPARTMENT
ENGINEERING DIVISION

WATER TREATMENT PLANT
MAIN BUILDING
MECHANICAL AND ELECTRICAL

AUTOMATION / I&C
PLANT COMMUNICATION NETWORK
OVERALL BLOCK CABLE DIAGRAM

CITY FILE NUMBER
SHEET OF
CITY DRAWING NUMBER
1-0601H-E-A0100-001-02D

Last Save: 2006-08-30 8:13 AM

L:\WORK\79000\79538\02A-CAD\INST\CONTR\WTP DETAILED DESIGN\DN_WH-A0100_ET.DWG