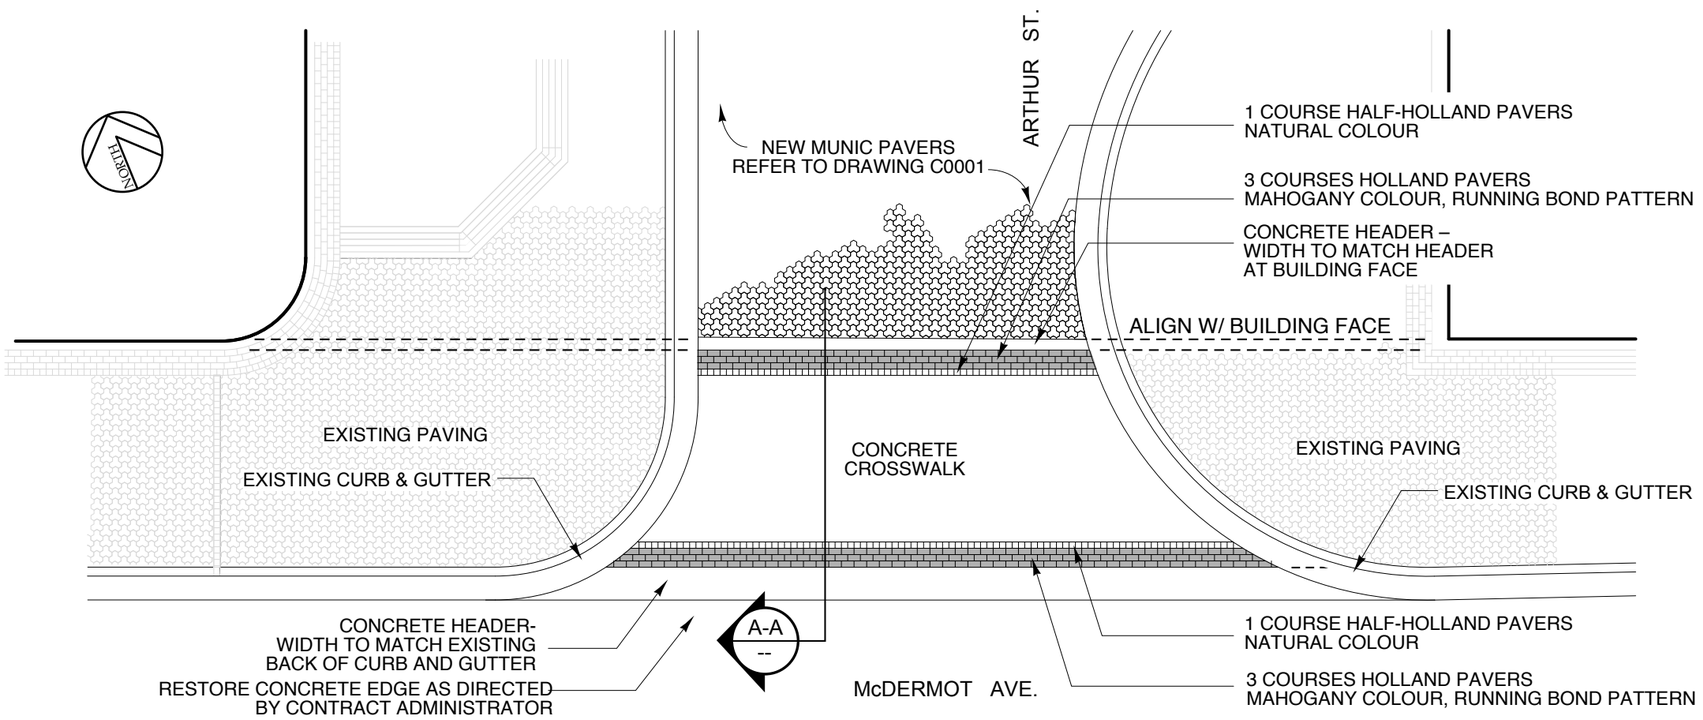

CROSSWALK PLAN

SCALE: 1:100

0 1 2 3 4 5 10m

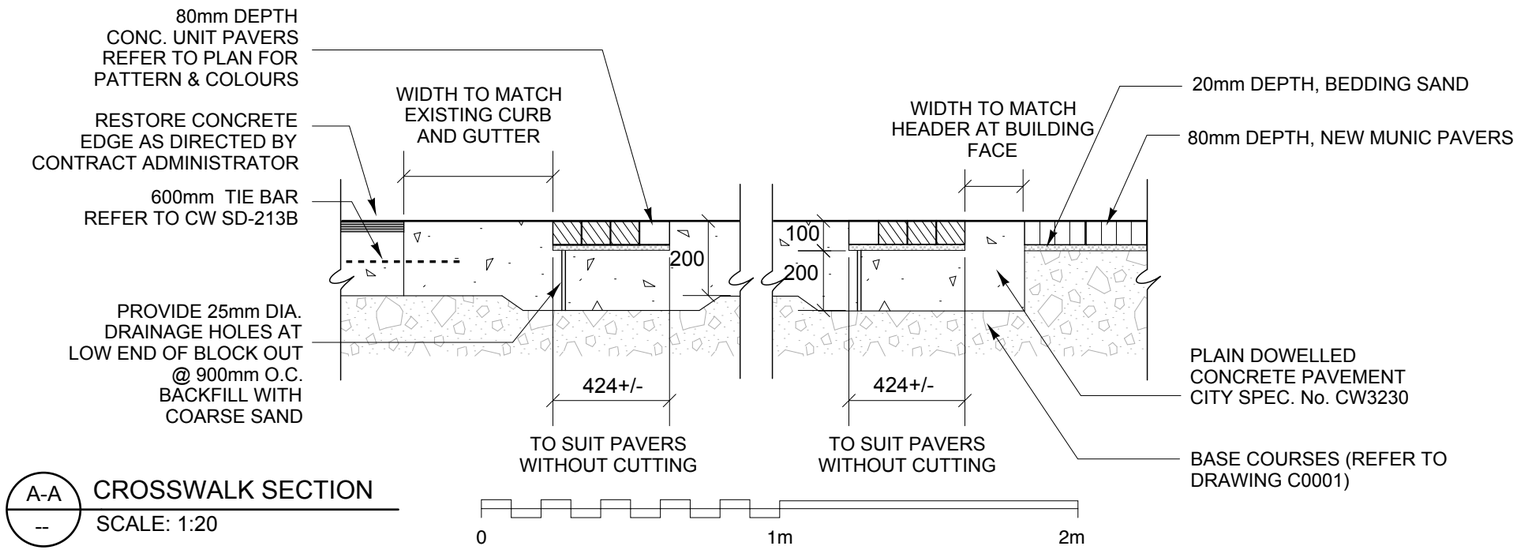

A-A / -- CROSSWALK SECTION

SCALE: 1:20

HILDERMAN THOMAS FRANK CRAMM
Landscape Architecture • Planning
500 - 115 Bannatyne Avenue East, Winnipeg, MB R3B 0R3
Phone: 204.944.9907 Fax: 204.957.1467

NO.	REVISIONS	DATE	BY
1	RELEASED FOR TENDER	8/31/06	RGM
0	RELEASED FOR REVIEW	8/30/06	RGM

B.M. ELEV. YY.MM.DD

WARDROP Engineering Inc.

DESIGNED: RGM DRAWN: RGM/BD

SCALE: AS NOTED APPROVED: RGM

DATE 8/31/06

CONSULTANT DRAWING NO 06-040-L01

THE CITY OF WINNIPEG
PUBLIC WORKS DEPARTMENT
ENGINEERING DIVISION

BROADWAY / EXCHANGE DISTRICT STREETSCAPE IMPROVEMENTS

CITY DRAWING NUMBER

SHEET 1 OF 6

CROSSWALK - ARTHUR STREET AT MCDERMOT AVENUE

L01

DATE PLOTTED: 8/31/06