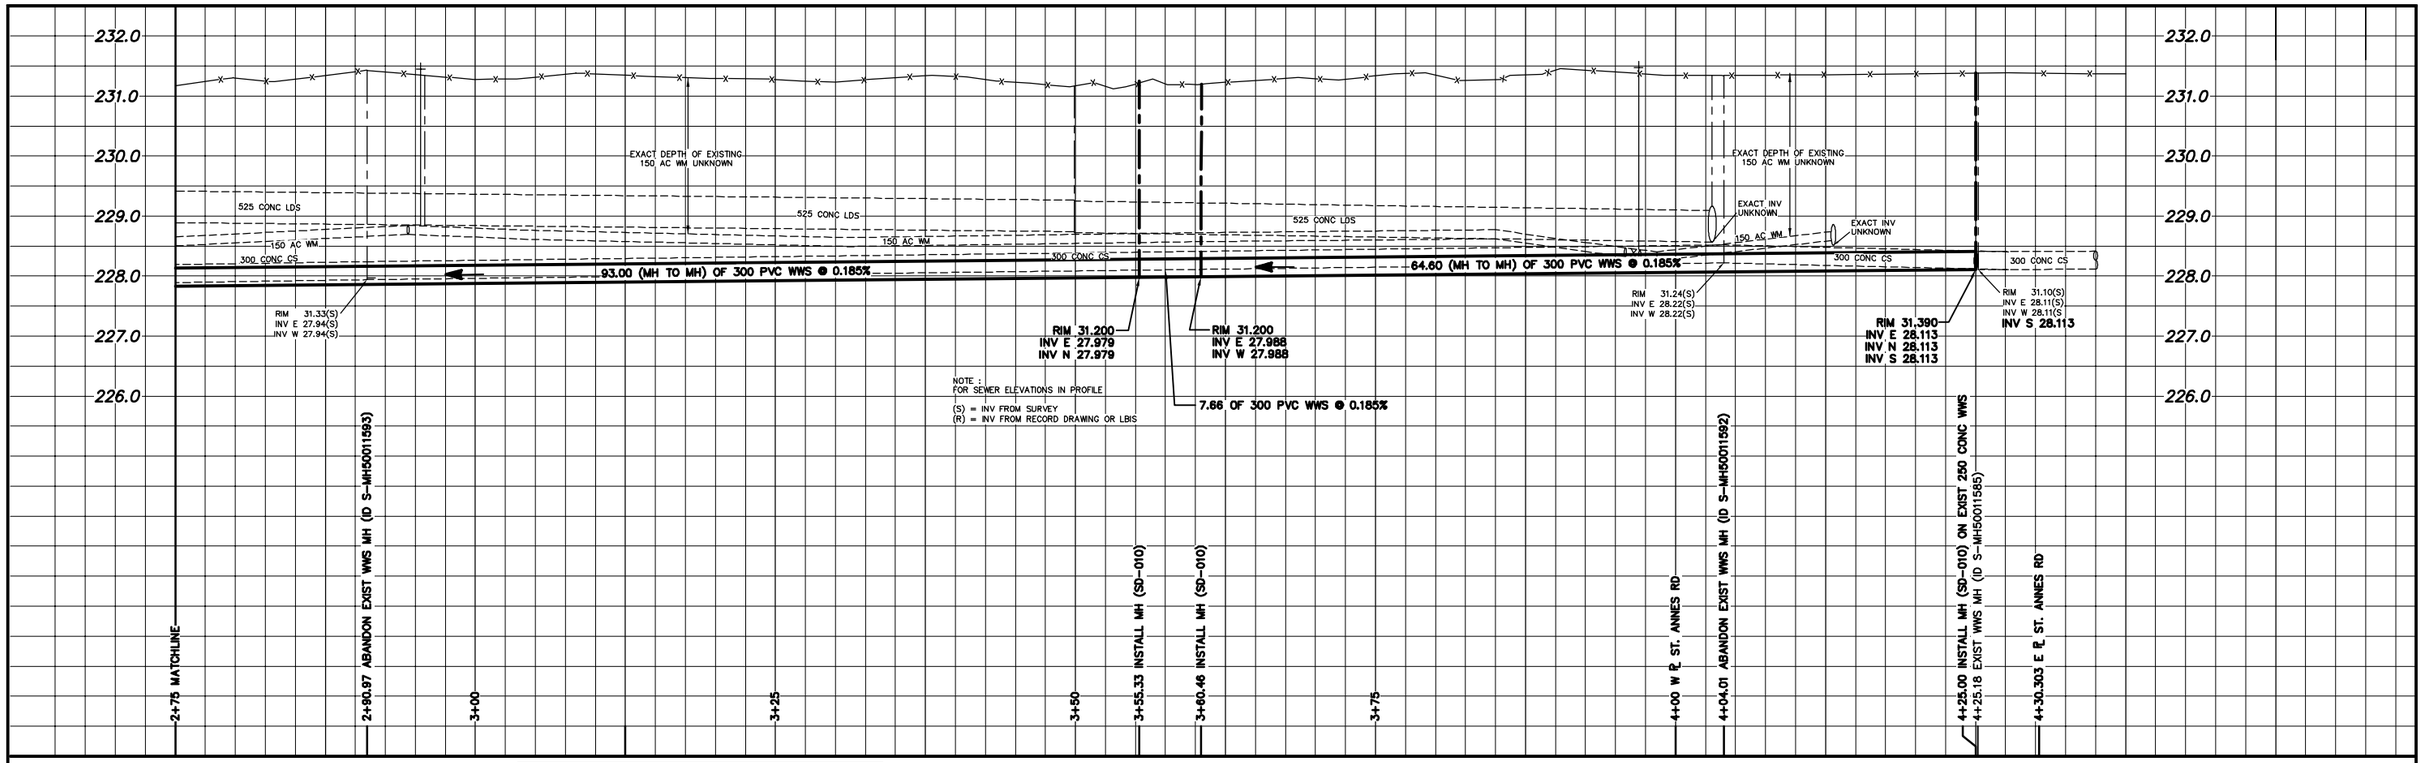

NOTE: CHAINAGES SHOWN ARE ALONG N ℄ OF BERRYDALE AVE.

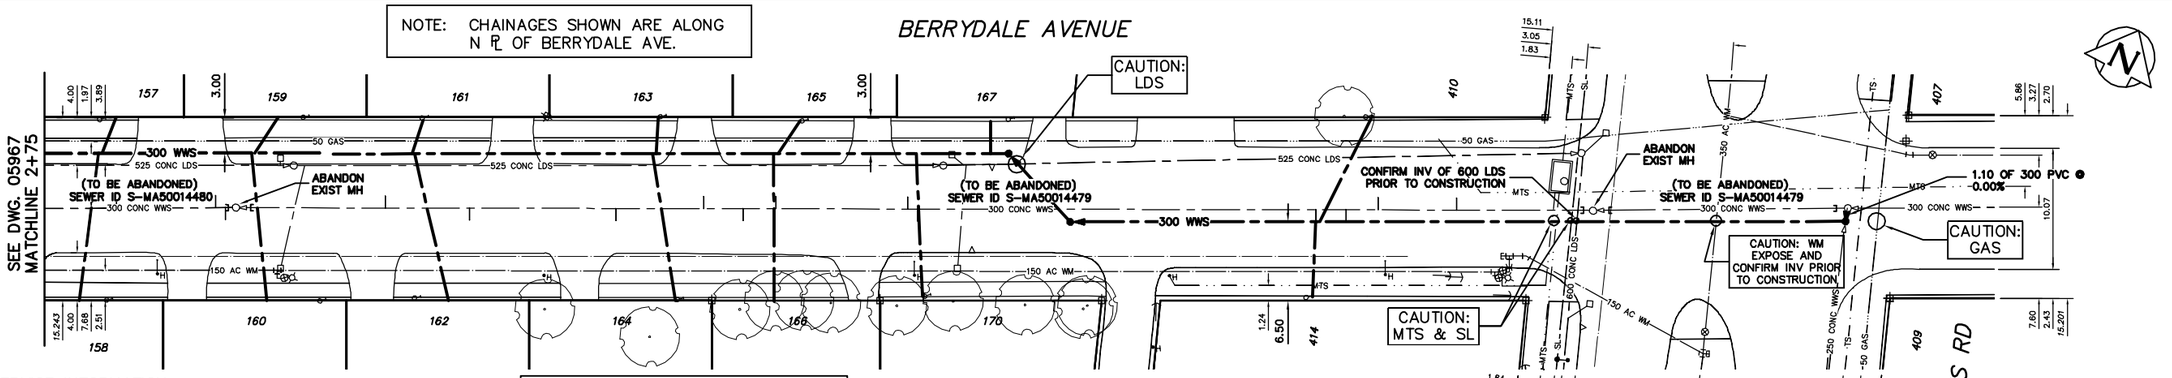

FOR CONSTRUCTION NOTES SEE DRAWING 05967

WATER SERVICE INFORMATION

ADDRESS	SIZE(mm) & TYPE (STREET)	SIZE(mm) & TYPE (PROP)	SHORT & LONG MEASUREMENT	CORP. LOCATION	REMARKS
157 BERRYDALE AVE RESIDENTIAL	13 COPPER	–	3.51 W OF EHL 120.35 WML ST. ANNES	–	–
158 BERRYDALE AVE RESIDENTIAL	20 COPPER	–	1.22 W OF EHL 118.21 WML ST. ANNES	–	–
159 BERRYDALE AVE RESIDENTIAL	20 COPPER	20 COPPER	1.22 WEL HSE 104.32 WML ST. ANNES	–	–
160 BERRYDALE AVE RESIDENTIAL	20 COPPER	13 LEAD	0.91 WEL HSE 100.46 WML ST. ANNES	–	–
161 BERRYDALE AVE RESIDENTIAL	13 COPPER	13 COPPER	1.53 EWL HSE 93.45 WML ST. ANNES	–	–
162 BERRYDALE AVE RESIDENTIAL	20 COPPER	20 COPPER	0.61 EWL HSE 92.60 WML ST. ANNES	–	–
163 BERRYDALE AVE RESIDENTIAL	20 COPPER	20 COPPER	– 73.70 WML ST. ANNES	–	–
164 BERRYDALE AVE RESIDENTIAL	20 COPPER	20 COPPER	1.83 WEL HSE 70.69 WML ST. ANNES	–	–
165 BERRYDALE AVE RESIDENTIAL	20 COPPER	20 COPPER	2.44 WEL HSE 61.98 WML ST. ANNES	–	–
166 BERRYDALE AVE RESIDENTIAL	19 LEAD	13 LEAD	3.05 WEL HSE –	–	–
167 BERRYDALE AVE RESIDENTIAL	20 COPPER	20 COPPER	2.44 WEL HSE 44.65 WML ST. ANNES	–	–
170 BERRYDALE AVE RESIDENTIAL	20 COPPER	20 COPPER	1.83 EWL HSE 49.96 WML ST. ANNES	–	–
410 ST. ANNE'S RD RESIDENTIAL	– –	– –	– 14.91 WML ST. ANNES	–	SERV. OFF BERRYDALE ADDRESS NOT IN PANEL 10
414 ST. ANNE'S RD RESIDENTIAL	– –	– –	– 17.05 WML ST. ANNES	–	SERV. OFF BERRYDALE ADDRESS NOT IN PANEL 10

** CS LONG MEASUREMENTS WERE MEASURED IN AUTOCAD AS PER SURVEY SHOTS

SEWER SERVICE RECORD INFORMATION

ADDRESS	SIZE	℄ DIST JUNCTION TIE
157 BERRYDALE AVE RESIDENTIAL	150 –	– –
158 BERRYDALE AVE RESIDENTIAL	150 –	– –
159 BERRYDALE AVE RESIDENTIAL	150 –	– –
160 BERRYDALE AVE RESIDENTIAL	150 –	– –
161 BERRYDALE AVE RESIDENTIAL	150 –	– –
162 BERRYDALE AVE RESIDENTIAL	150 –	– –
163 BERRYDALE AVE RESIDENTIAL	150 –	– –
164 BERRYDALE AVE RESIDENTIAL	150 –	– –
165 BERRYDALE AVE RESIDENTIAL	150 –	2.14 EWL HSE –
166 BERRYDALE AVE RESIDENTIAL	150 –	– –
167 BERRYDALE AVE RESIDENTIAL	150 –	– –
170 BERRYDALE AVE RESIDENTIAL	150 –	– –
410 ST. ANNES RD RESIDENTIAL	150 –	– –
414 ST. ANNES RD RESIDENTIAL	150 –	– –

INFORMATION FROM PANEL 10 & HOUSEFILES

SEWER JUNCTION INFORMATION FROM SEWER VIDEO INSPECTION S-MA50014480

DISTANCE FROM MH S-MH50011593

0.90	W	150	SOUTH	160 BERRYDALE
1.70	W	100	NORTH	159 BERRYDALE
10.00	W	100	NORTH	157 BERRYDALE

SEWER JUNCTION INFORMATION FROM SEWER VIDEO INSPECTION S-MA50014479

DISTANCE FROM MH S-MH50011592

11.40	W	150	NORTH	JN
17.90	W	150	NORTH	410 ST. ANNES
20.60	W	150	SOUTH	CN
23.10	W	150	SOUTH	414 ST. ANNES
56.30	W	150	SOUTH	170 BERRYDALE
57.10	W	150	NORTH	167 BERRYDALE
68.10	W	150	NORTH	165 BERRYDALE
70.80	W	150	SOUTH	166 BERRYDALE
74.10	W	100	NORTH	163 BERRYDALE
81.40	W	100	SOUTH	164 BERRYDALE
93.60	W	150	SOUTH	162 BERRYDALE
100.60	W	100	SOUTH	161 BERRYDALE

METRIC
WHOLE NUMBERS INDICATE MILLIMETRES
DECIMALIZED NUMBERS INDICATE METRES

0.0 5.0 10.0 15.0 20.0 25.0

WARNING

IF POWER EQUIPMENT OR EXPLOSIVES ARE TO BE USED FOR EXCAVATION ON THIS PROJECT THE CONTRACTOR MUST:
1) NOTIFY THE GAS COMPANY OF THE PROPOSED LOCATION OF EXCAVATION.
2) TAKE PRECAUTION TO AVOID DAMAGE TO GAS COMPANY INSTALLATIONS.

SEE PROVINCIAL REGULATION 210/72 FOR DETAILS

200 WM	WATERMAIN	200 WM		SL , HYDRO		150 WM	WATERMAIN	150 WM
	HYDRANT			MTS			HYDRANT	
	VALVE			TRAFFIC SIGNALS			VALVE	
525 LDS	LAND DRAINAGE SEWER	525 LDS	50 GAS	GAS	50 GAS	300 LDS	LAND DRAINAGE SEWER	300 LDS
375 WWS	WASTEWATER SEWER	375 WWS		SURVEY BAR		250 WWS	WASTEWATER SEWER	250 WWS
	MANHOLE			FENCE			℄ PROFILE	
	CATCH BASIN			POLE – HYDRO, MTS			GROUND ABOVE PIPE	
	CURB INLET			CURB STOP			? DITCH (NORTH & WEST)	
	JUNCTIONS			GUY ANCHOR			? DITCH (SOUTH & EAST)	
	CULVERT			LIGHT STANDARD			GUTTER (NORTH & WEST)	
	ANODE			TREE			GUTTER (SOUTH & EAST)	
EXISTING	LEGEND–PLAN	PROPOSED	EXISTING	LEGEND–PLAN	PROPOSED	EXISTING	LEGEND–PROFILE	PROPOSED

LOCATION APPROVED
UNDERGROUND STRUCTURES

SUPV. U/G STRUCTURES COMMITTEE DATE

NOTE:
LOCATION OF UNDERGROUND STRUCTURES AS SHOWN ARE BASED ON THE BEST INFORMATION AVAILABLE BUT NO GUARANTEE IS GIVEN THAT ALL EXISTING UTILITIES ARE SHOWN OR THAT THE GIVEN LOCATIONS ARE EXACT. CONFIRMATION OF EXISTENCE AND EXACT LOCATION OF ALL SERVICES MUST BE OBTAINED FROM THE INDIVIDUAL UTILITIES BEFORE PROCEEDING WITH CONSTRUCTION.

B.M. ELEV.
FIELD BOOK #:
POSTED TO LBIS

NO.	REVISIONS	DATE	BY

CITY OF WINNIPEG
WATER AND WASTE
ENGINEERING DIVISION

DESIGNED BY	NC	CHECKED BY	TW
DRAWN BY	CJH	APPROVED BY	KZ
HOR. SCALE	1:250	RELEASED FOR CONSTRUCTION	
VERTICAL	1:50		
DATE	2006 10 20	DATE	

ENGINEER'S SEAL
ORIGINAL SIGNED BY K.R. ZUREK 10/20/06

BID OPPURTUNITY: 638–2006
FILENAME : 05966_67.dwg
PLOT DATE: 2006 10 23

Winnipeg
THE CITY OF WINNIPEG
WATER AND WASTE DEPARTMENT

2006 COMBINED SEWER RENEWALS AND SEWER REPAIRS
BERRYDALE AVENUE
MH AT ST ANNE'S ROAD EPL TO 1ST MH W OF ST ANNE'S ROAD

SHEET 1 OF 17
CITY DRAWING NUMBER
05966