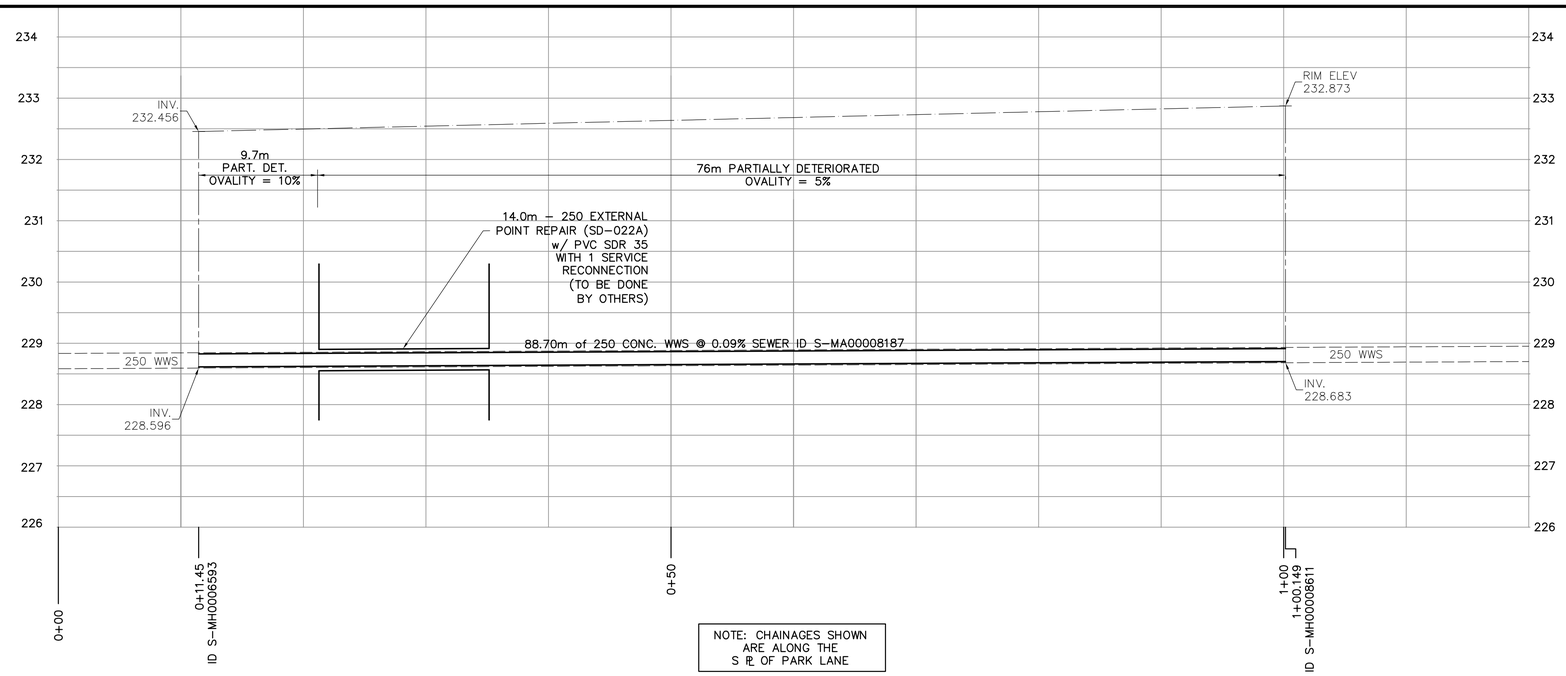

NOTE: CHAINAGES SHOWN ARE ALONG THE S ℄ OF PARK LANE

SEWER JUNCTION INFORMATION FROM VIDEO INSPECTION S–MA00008187
DISTANCE FROM S–MH00008593
9.4m WEST – 100mm INTRUDING CONNECTION SOUTH
24.6m WEST – 150mm INTRUDING CONNECTION SOUTH

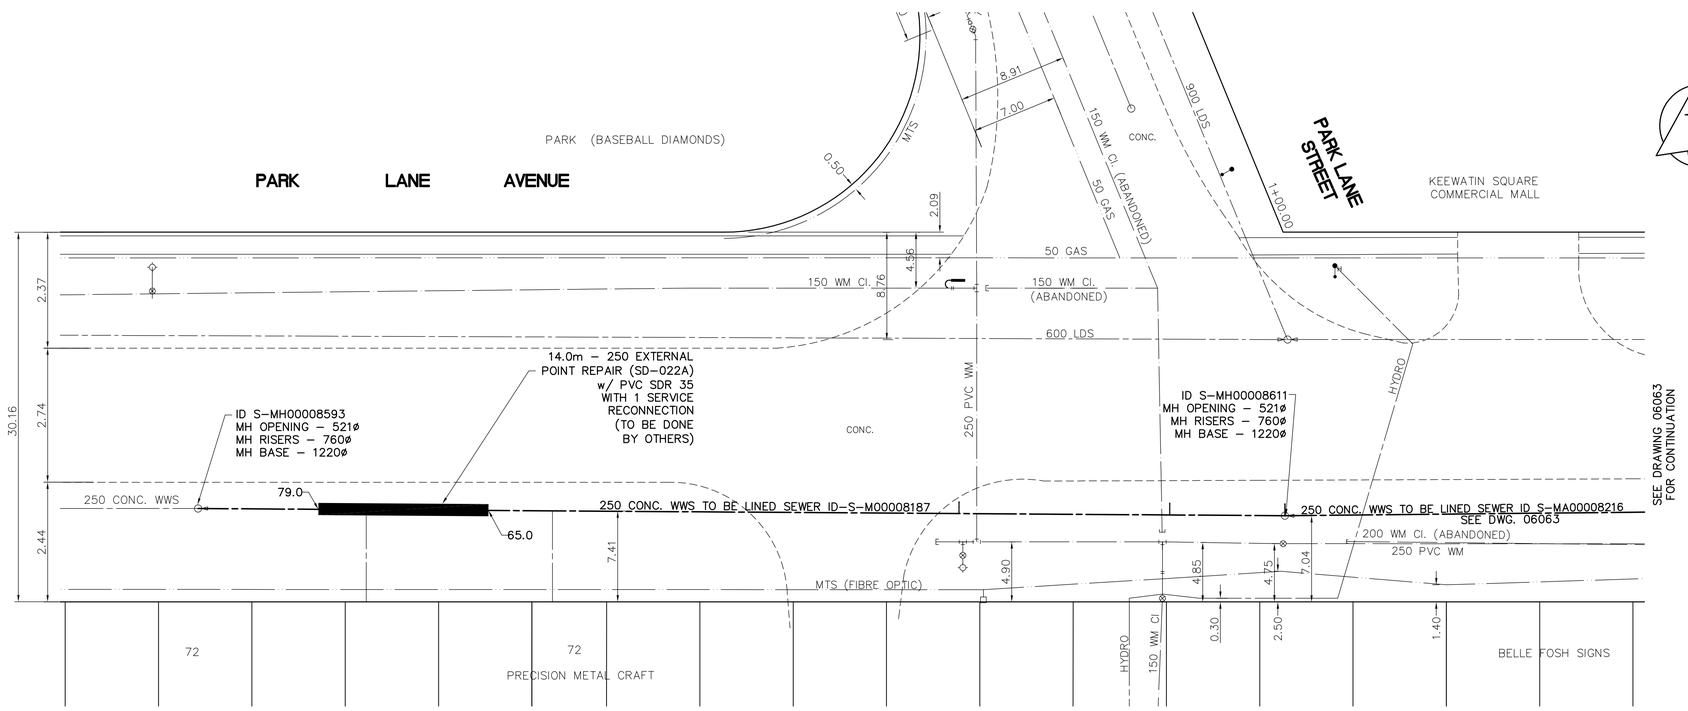

LEGEND

52.0 MEASUREMENT TO REPAIR FROM REFERENCE MH SHOWN THUS... 0.0

– TO BE LINED

EXISTING	LEGEND – PLAN	PROPOSED	EXISTING	LEGEND – PLAN	PROPOSED	EXISTING	LEGEND – PROFILE	PROPOSED
150 mm W.M.	WATERMAIN	150 mm W.M.		HYDRO		150 mm W.M.	WATERMAIN	
	HYDRANT			TELEPHONE			HYDRANT	
	VALVE			CONCRETE			VALVE	
300mm L.D.S.	LAND DRAINAGE SEWER	300mm L.D.S.		ASPHALT		300mm L.D.S.	LAND DRAINAGE SEWER	300mm L.D.S.
250mm W.W.S.	WASTEWATER SEWER	250mm W.W.S.		PROPERTY LINE		250mm W.W.S.	WASTE WATER SEWER	250mm W.W.S.
	MANHOLE			SURVEY BAR			℄ PROFILE	
	CATCH BASIN			CURB STOP				
	CURB INLET		500ø	TREE				
	JUNCTIONS			ANODE				
	CULVERT			CONCRETE SIDEWALK				
	GAS			FENCE				

LOCATION APPROVED
UNDERGROUND STRUCTURES

SUPV. U/G STRUCTURES COMMITTEE — DATE

NOTE:

LOCATION OF UNDERGROUND STRUCTURES AS SHOWN ARE BASED ON THE BEST INFORMATION AVAILABLE, BUT NO GUARANTEE IS GIVEN THAT ALL EXISTING UTILITIES ARE SHOWN OR THAT THE GIVEN LOCATIONS ARE EXACT. CONFIRMATION OF EXISTENCE AND EXACT LOCATION OF ALL SERVICES MUST BE OBTAINED FROM THE INDIVIDUAL UTILITIES BEFORE PROCEEDING WITH CONSTRUCTION.

B.M. 07–032 BM
ELEV. 230.108

NO.	REVISIONS	DATE	BY
B	ISSUED FOR TENDER	2007/07/19	DA
A	ISSUED FOR REVIEW	2007/07/17	PL

EARTH TECH
A tyco INTERNATIONAL LTD. COMPANY
Earth Tech (Canada) Inc. Winnipeg, Manitoba 204.477.5381

DESIGNED BY	PL	CHECKED BY	GSK
DRAWN BY	GDL	APPROVED BY	
HOR. SCALE: 1:250 VERTICAL SCALE: 1:50		RELEASED FOR CONSTRUCTION BY: K. ZUREK	
DATE	2007/04/11	DATE	2007/07/19

ENGINEER'S SEAL
PROVINCE OF MANITOBA ORIGINAL SIGNED BY K.W. FITCHETT 2007/07/19 REGISTERED PROFESSIONAL ENGINEER

CONSULTANT DRAWING NO. 99943–C08

APEGM
Certificate of Authorization
Earth Tech Canada Inc.
No. 730 Expiry: April 30, 2008

METRIC
WHOLE NUMBERS INDICATE MILLIMETRES
DECIMALIZED NUMBERS INDICATE METRES

0 10m 20m
SCALE

Winnipeg THE CITY OF WINNIPEG
WATER AND WASTE DEPARTMENT

2007 SEWER RENEWALS BY CIPP LINING

SHEET 8 OF 12

PARK LANE AVENUE (BV)
M.H. at PARK LANE STREET to 1st M.H. WEST of PARK LANE STREET

CITY DRAWING NUMBER 06064

SHEET: CW–WWD–A1 (11/2002)

FILE NAME: L:\work\99900\99943\03a–CAD\UID\Cont\99943–C08 PARK LANE.dwg

LAYOUT NAME: C–04 D–XX4

PLOTTED BY: donld.sikins

Jul 20, 2007 – 11:28am