LENNOX AVENUE

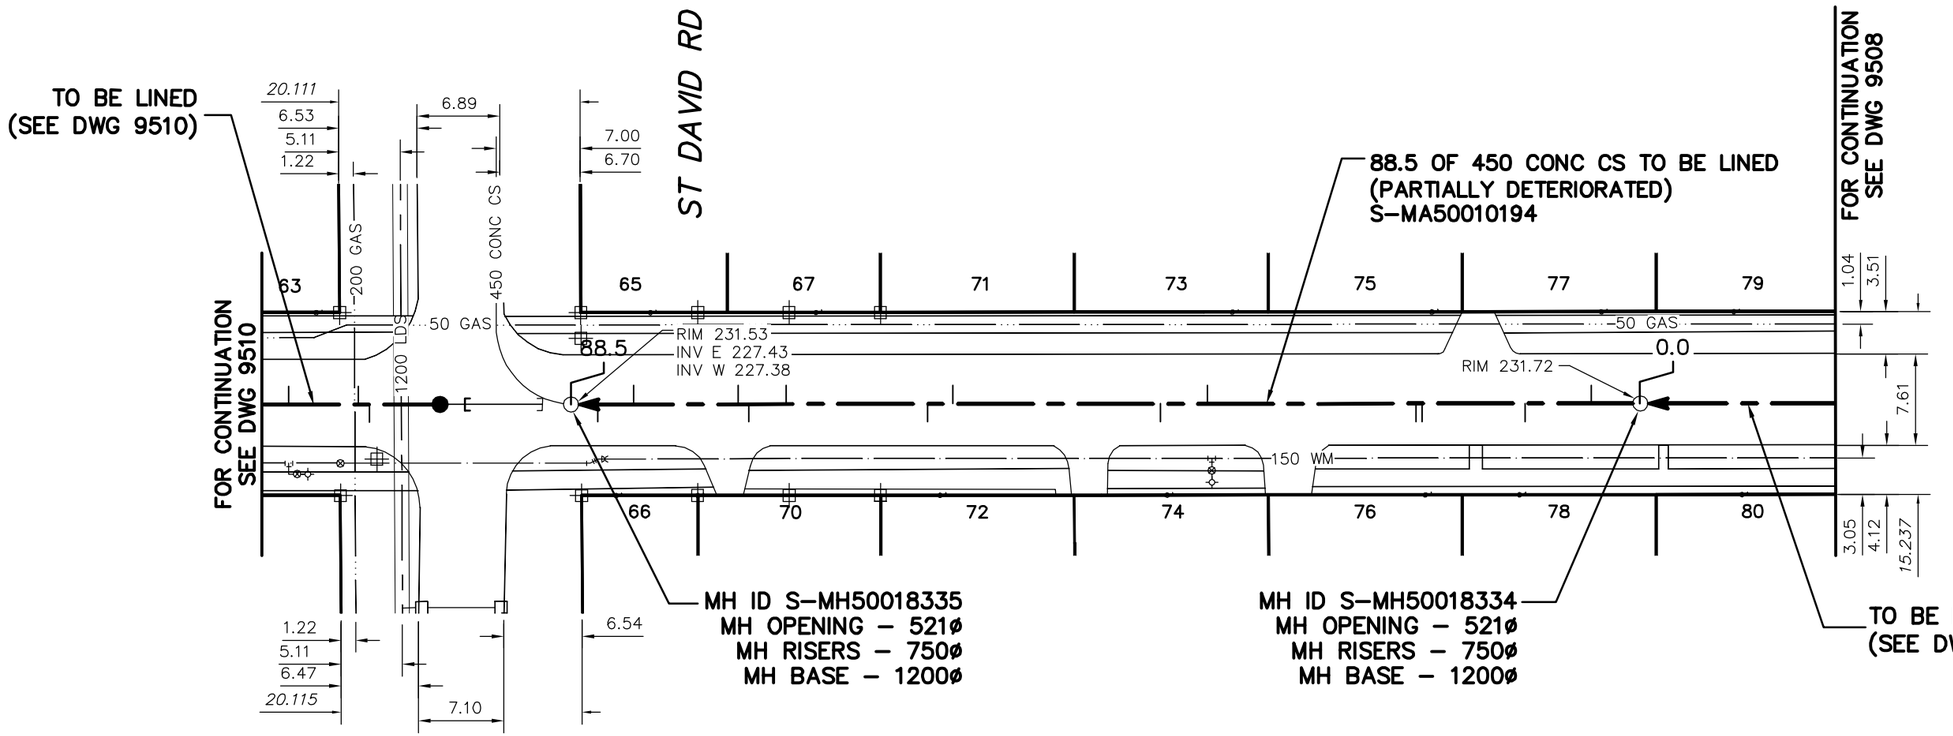

SEWER JUNCTION INFORMATION FROM SEWER VIDEO INSPECTION SEWER ID S-MA50010194				
DISTANCE FROM MH ID S-MH50018334				
4.1	W	150ø	NORTH	CNI
9.6	W	150ø	SOUTH	CN
18.2	W	150ø	SOUTH	CXI
18.7	W	150ø	SOUTH	CNI
36.1	W	150ø	NORTH	CN
40.0	W	150ø	SOUTH	CNI
57.3	W	150ø	NORTH	CNI
59.4	W	150ø	SOUTH	CNI
71.2	W	150ø	NORTH	CX
74.3	W	150ø	SOUTH	CNI
75.2	W	150ø	NORTH	CN
83.9	W	150ø	NORTH	CNI
86.9	W	150ø	SOUTH	CN

LEGEND:

52.0 | MEASUREMENT TO REPAIR FROM REFERENCE MH SHOWN THUS... 0.0 ○

METRIC

WHOLE NUMBERS INDICATE MILLIMETRES
DECIMALIZED NUMBERS INDICATE METRES

ENGINEER'S SEAL

ORIGINAL SIGNED BY S.R.J. COURNOYER 11-03-18

BID OPPORTUNITY No: 49-2011

FILENAME : 9509_9510.DWG

PLOT DATE : 2011 03 22

B.M. ELEV. | FIELD BOOK #:

POSTED TO LBIS

NO.	REVISIONS	DATE	BY

CITY OF WINNIPEG
WATER AND WASTE
ENGINEERING DIVISION

DESIGNED BY	SC	CHECKED BY	SC
DRAWN BY	RS	APPROVED BY	KZ
HOR. SCALE	1:500	RELEASED FOR CONSTRUCTION	KAS ZUREK
VERTICAL			
DATE	2011 03 18	DATE	11-03-22

Winnipeg

THE CITY OF WINNIPEG
WATER AND WASTE DEPARTMENT

2011 SEWER RENEWALS
BY CIPP LINING, CONTRACT 14

LENNOX AVENUE

1ST MH W OF ST GEORGE ROAD TO MH AT ST DAVID ROAD

SHEET 31 OF 85

CITY DRAWING NUMBER

9509