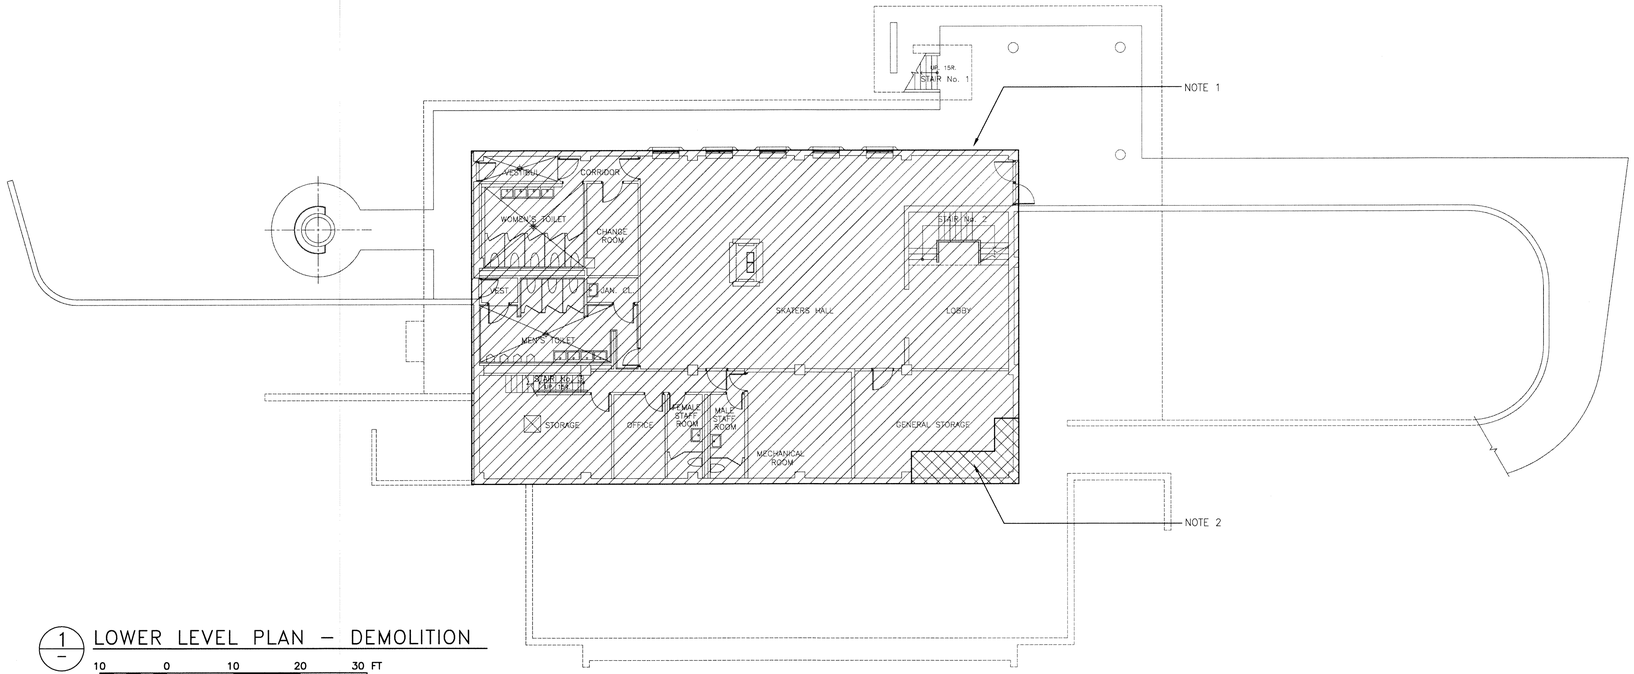

1 LOWER LEVEL PLAN – DEMOLITION

10 0 10 20 30 FT

SCALE: 3/32"=1'-0" (24" X 36")
3/64"=1'-0" (11" X 17")

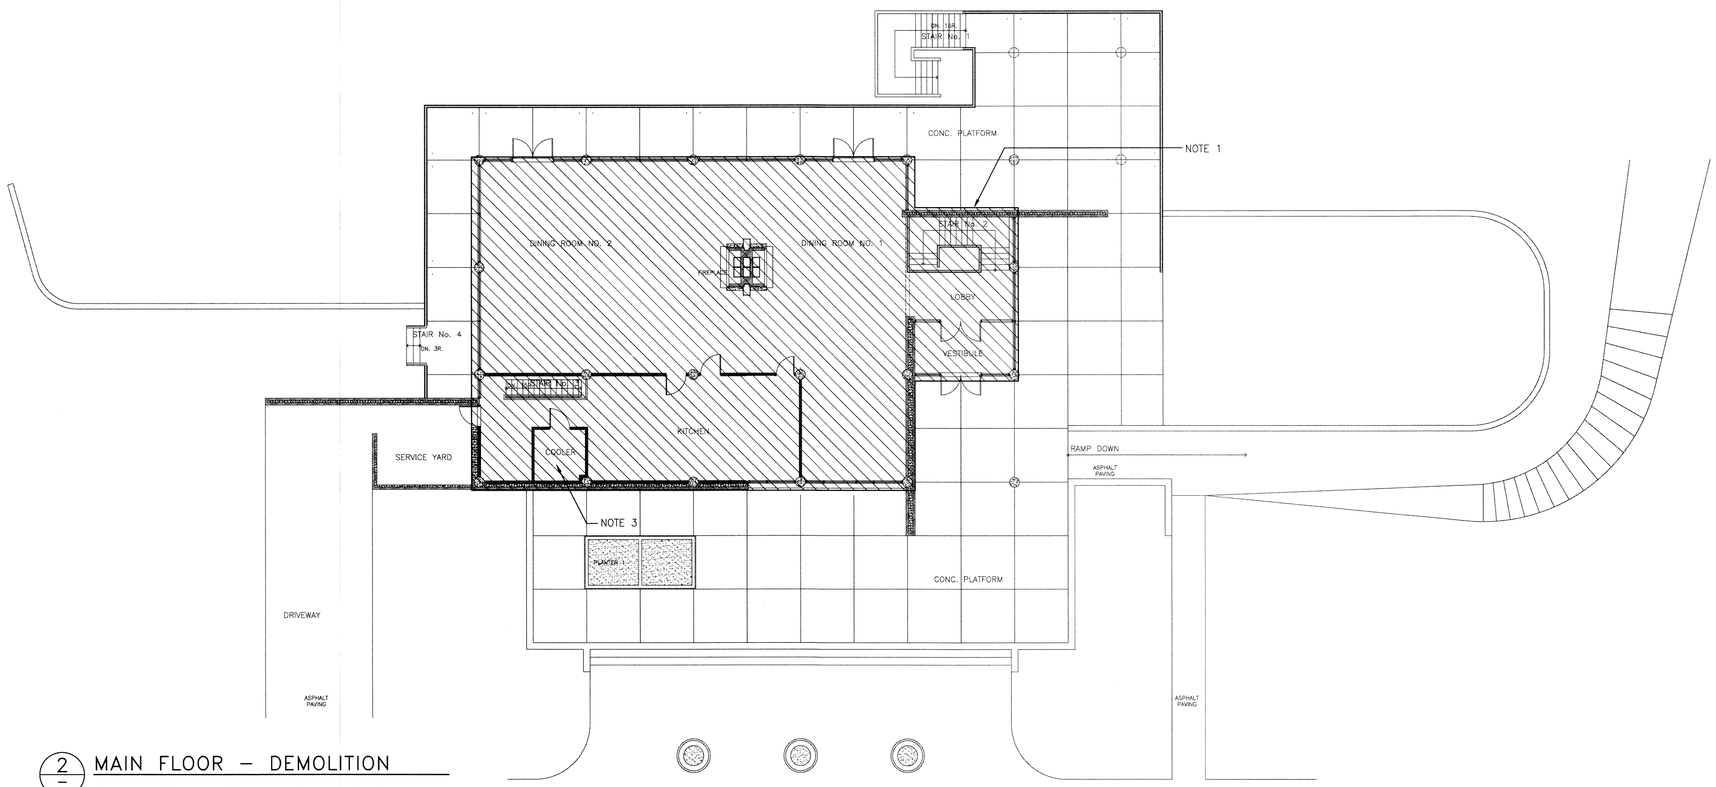

2 MAIN FLOOR – DEMOLITION

10 0 10 20 30 FT

SCALE: 3/32"=1'-0" (24" X 36")
3/64"=1'-0" (11" X 17")

THIS DRAWING MUST NOT BE SCALED.

THE GENERAL CONTRACTOR SHALL VERIFY ALL DIMENSIONS, DATUMS, AND LEVELS PRIOR TO COMMENCEMENT OF WORK. ALL ERRORS AND OMISSIONS TO BE REPORTED TO NUMBER TEN ARCHITECTURAL GROUP BEFORE PROCEEDING.

VARIATIONS AND MODIFICATIONS TO WORK SHOWN ON THESE DRAWINGS SHALL NOT BE CARRIED OUT WITHOUT WRITTEN PERMISSION OF NUMBER TEN ARCHITECTURAL GROUP.

THIS DRAWING IS THE EXCLUSIVE PROPERTY OF NUMBER TEN ARCHITECTURAL GROUP AND THE COPYRIGHT IN THE SAME BEING RESERVED TO THEM. IT MAY BE REPRODUCED ONLY WITH THE PERMISSION OF NUMBER TEN ARCHITECTURAL GROUP, IN WHICH CASE THE REPRODUCTION MUST BEAR THEIR NAME.

REVISED/ ISSUED/ PLOTTED	DATE
Rev. 0 - ISSUED FOR TENDER	NOVEMBER 21/2011

NOTES:

1. REMOVE AND DISPOSE OF EXISTING ELECTRICAL. AL FOR RE-USE OF LIGHTING WIRE WHERE REQUIRED CAST IN PLACE.
2. REMOVE AND DISPOSE OF ALL DISTRIBUTION AND LIGHTING CONTROL EQUIPMENT.
3. POWER FEEDERS FOR THE KITCHEN WALK-IN COOL AND AIR CONDITIONER TO REMAIN.

numberTEN
architectural group
winnipeg MB 204 942.0981 regina SK 306 721.1501 victoria BC 250 360.2106
architecture ▪ interior design ▪ graphic design

project
PEGUIS PAVILION
UPGRADES AND ENTRY ADDITION
BIDDING #913-2011

sheet title
ELECTRICAL
LOWER LEVEL & MAIN FLOOR
DEMOLITION

consultant
KGS GROUP | CONSULTING ENGINEERS

APEGM Certificate of Authorization KGS Group No. 245

REGISTERED PROFESSIONAL ENGINEER A.R.D. PAWLIKEWICH Member P.3275

seal

drawn by:	JPL	scale:	3/16"=1'-0"
checked by:		date:	August 15, 2011
project no.	2011026	sheet no.	E8.0

FileName: P:\Projects\2011\11-0902-04\Doc.Control\ToBeIssued\DWG\11-0902-04_E8.0-Rev 0.dwg – Tab: E8.0 Plotted By: DDeroche 11/11/21 [Mon 12:53pm]
24"x36"/PLOT SCALE: 1:1