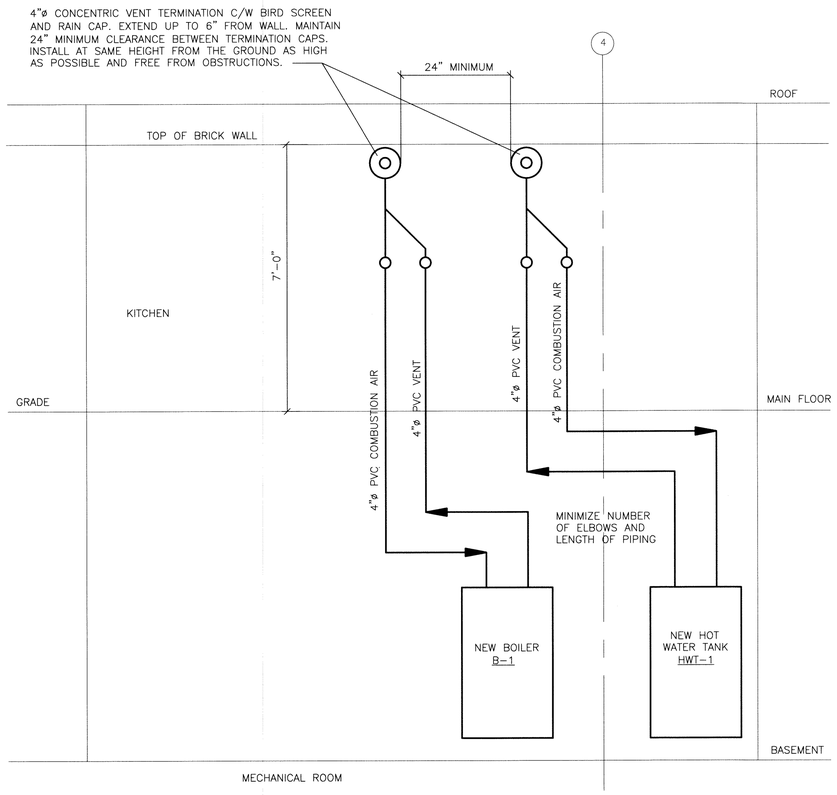

4 BOILER B-1 AND HOT WATER TANK HWT-1 COMBUSTION AIR AND EXHAUST DETAIL

SCALE: N.T.S.

GENERAL NOTES:

1. PERFORM WORK IN ACCORDANCE WITH ALL APPLICABLE CODES AND REGULATIONS.
2. CONTRACTOR TO INSTALL AIR INLET AND VENT EXHAUST AS PER MANUFACTURER'S INSTRUCTIONS AND DEPARTMENT OF LABOUR REQUIREMENTS.
3. MAINTAIN CLEARANCES FOR VENT AND COMBUSTION AIR PIPING AS PER CAN/CSA-B149.1 NATURAL GAS INSTALLATION CODE.

THIS DRAWING MUST NOT BE SCALED.

THE GENERAL CONTRACTOR SHALL VERIFY ALL DIMENSIONS, DATUMS, AND LEVELS PRIOR TO COMMENCEMENT OF WORK. ALL ERRORS AND OMISSIONS TO BE REPORTED TO NUMBER TEN ARCHITECTURAL GROUP BEFORE PROCEEDING.

VARIATIONS AND MODIFICATIONS TO WORK SHOWN ON THESE DRAWINGS SHALL NOT BE CARRIED OUT WITHOUT WRITTEN PERMISSION OF NUMBER TEN ARCHITECTURAL GROUP.

THIS DRAWING IS THE EXCLUSIVE PROPERTY OF NUMBER TEN ARCHITECTURAL GROUP AND THE COPYRIGHT IN THE SAME BEING RESERVED TO THEM. IT MAY BE REPRODUCED ONLY WITH THE PERMISSION OF NUMBER TEN ARCHITECTURAL GROUP, IN WHICH CASE THE REPRODUCTION MUST BEAR THEIR NAME.

REVISED/ ISSUED/ PLOTTED	DATE
Rev. 0 - ISSUED FOR TENDER	NOVEMBER 21/2011

numberTEN
architectural group
winnipeg MB 204 942.0981 regina SK 306 721.1501 victoria BC 250 360.2106
architecture ▪ interior design ▪ graphic design

project
PEGUIS PAVILION
UPGRADES & ENTRY ADDITION
BIDDING #913-2011

sheet title
MECHANICAL
SECTIONS AND DETAILS
SHEET 2 OF 2

consultant
KGS GROUP | CONSULTING ENGINEERS

APEGM Certificate of Authorization KGS Group No. 245

PROVINCE OF MANITOBA R.B. BODNAR REGISTERED PROFESSIONAL ENGINEER

seal

drawn by:	VJH	scale:	N.T.S.
checked by:	RBB	date:	August 15, 2011
project no.	2011026	sheet no.	M13.0

FileName: P:\Projects\2011\11-0902-04\Doc.Control\ToBeIssued\DWG\11-0902-04_M13.0-Rev 0.dwg - Tab: 11-0902-04M13 Plotted By: DDeroche 11/11/21 [Mon 1:24pm]
24"x36"/PLOT SCALE: 1:1