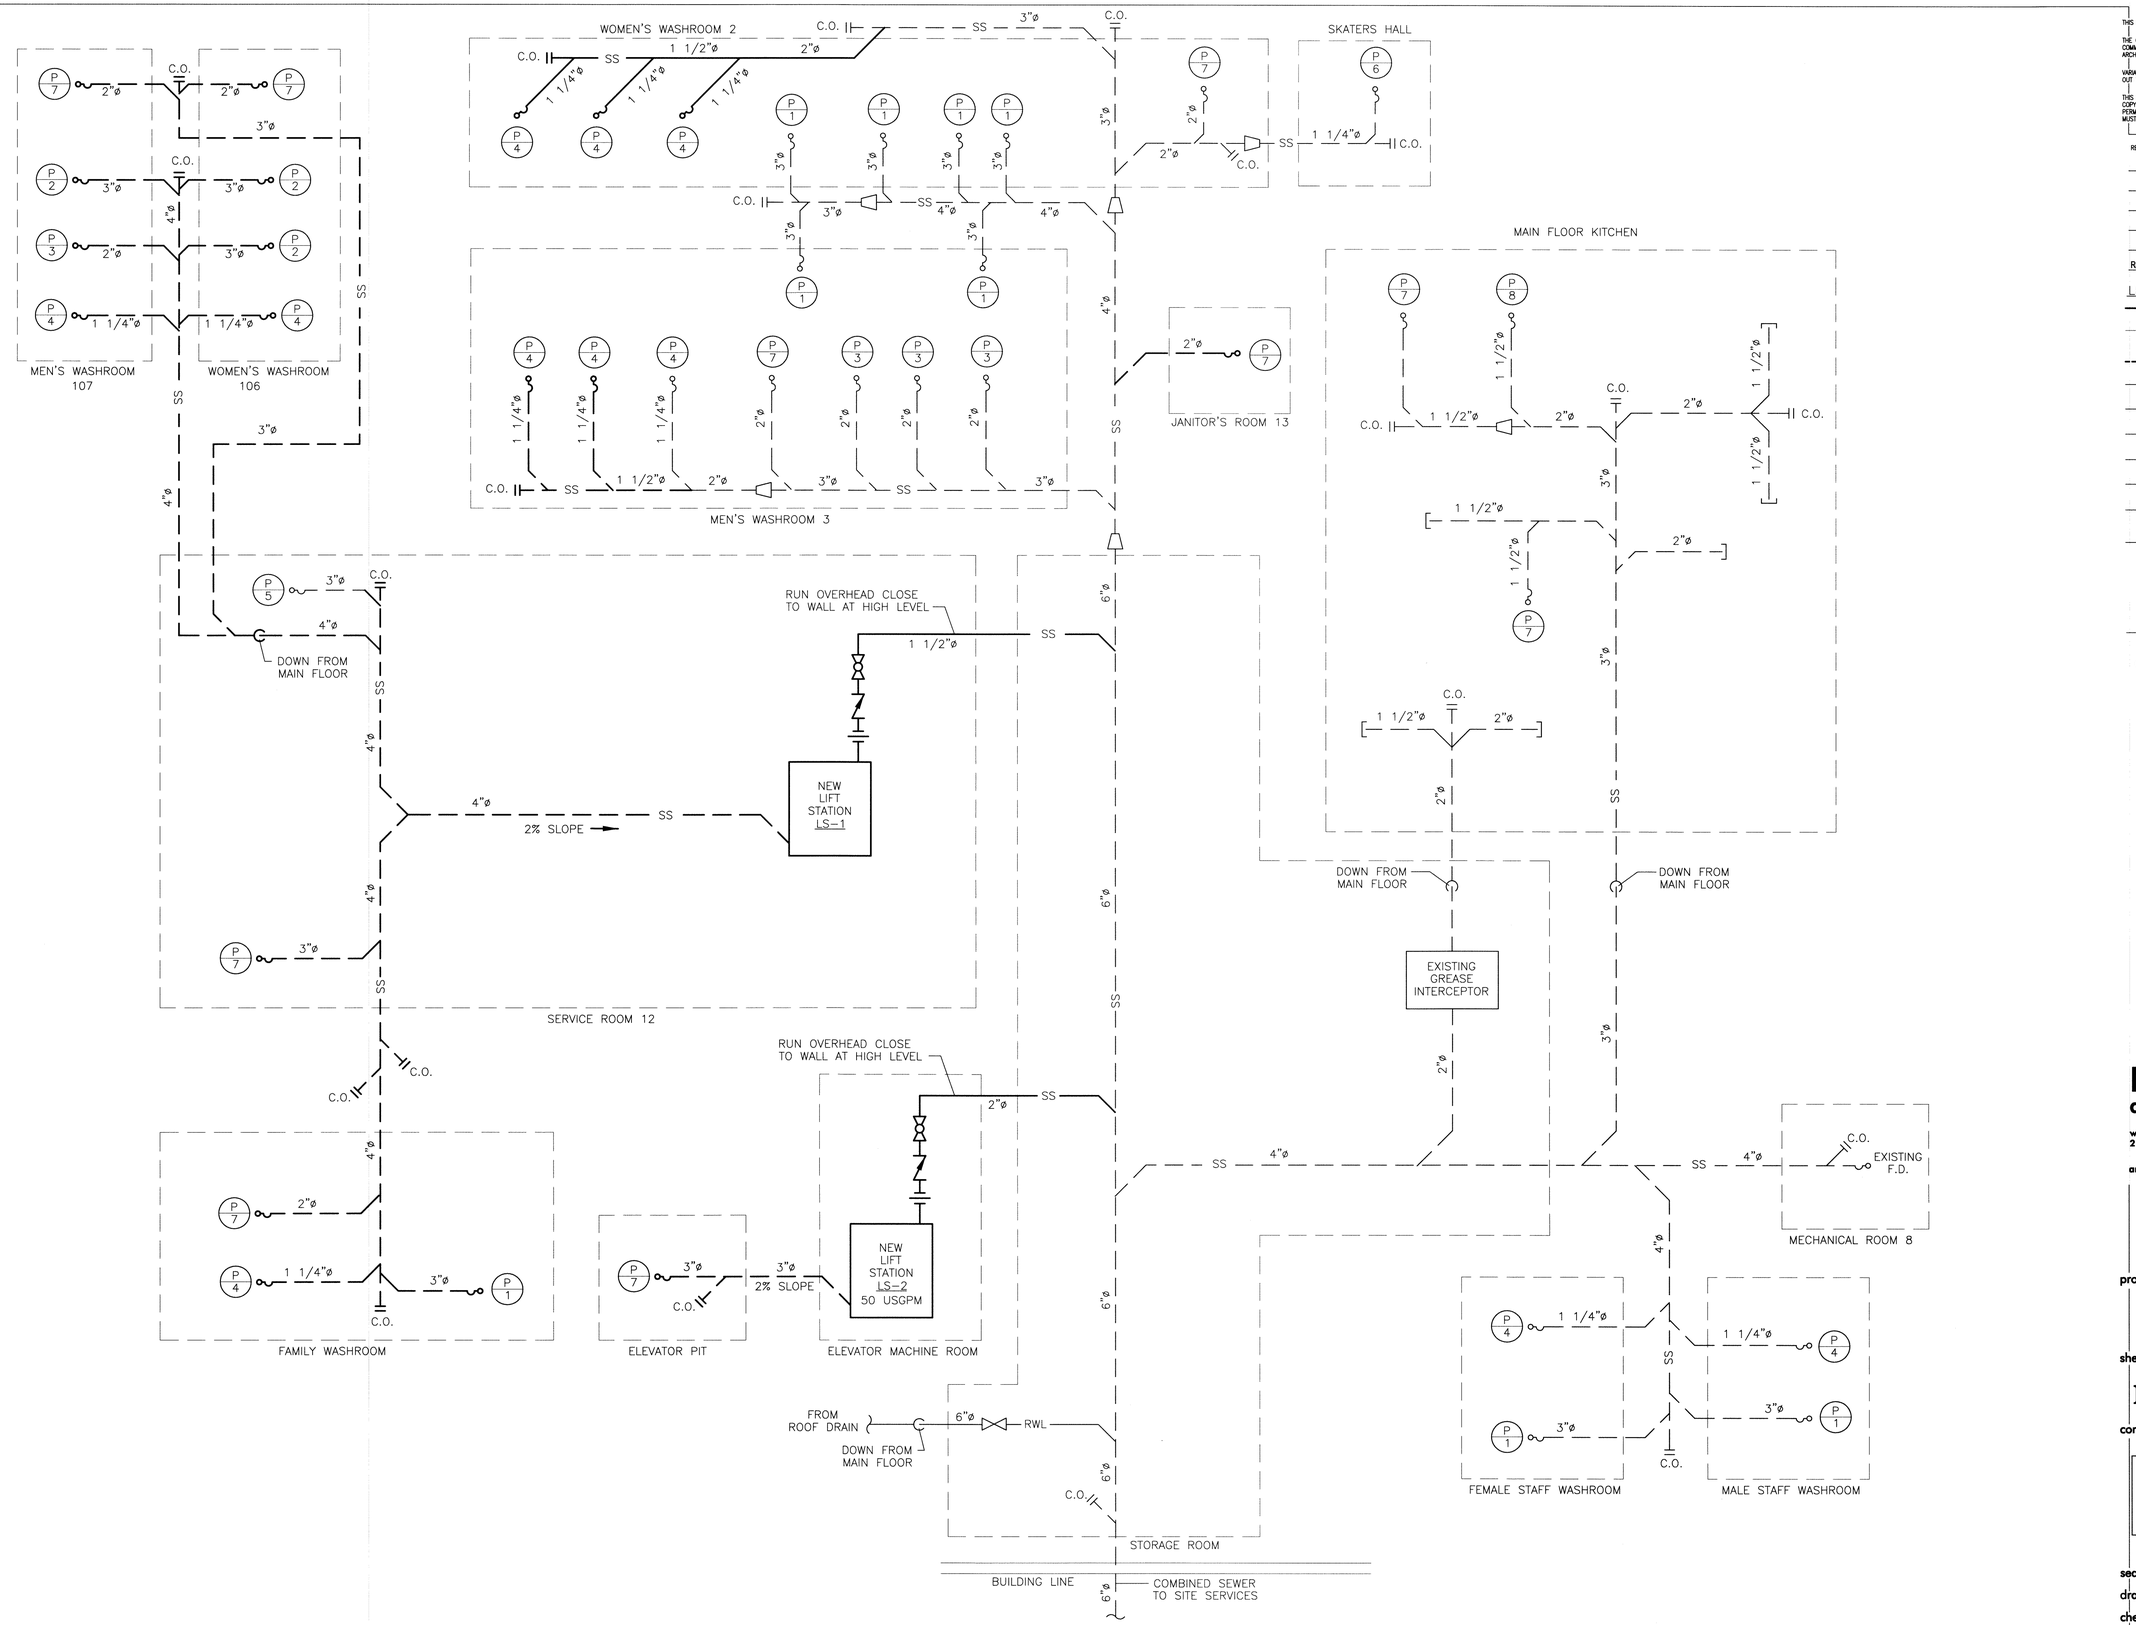

THIS DRAWING MUST NOT BE SCALED.

THE GENERAL CONTRACTOR SHALL VERIFY ALL DIMENSIONS, DATUMS, AND LEVELS PRIOR TO COMMENCEMENT OF WORK. ALL ERRORS AND OMISSIONS TO BE REPORTED TO NUMBER TEN ARCHITECTURAL GROUP BEFORE PROCEEDING.

VARIATIONS AND MODIFICATIONS TO WORK SHOWN ON THESE DRAWINGS SHALL NOT BE CARRIED OUT WITHOUT WRITTEN PERMISSION OF NUMBER TEN ARCHITECTURAL GROUP.

THIS DRAWING IS THE EXCLUSIVE PROPERTY OF NUMBER TEN ARCHITECTURAL GROUP AND THE COPYRIGHT IN THE SAME BEING RESERVED TO THEM. IT MAY BE REPRODUCED ONLY WITH THE PERMISSION OF NUMBER TEN ARCHITECTURAL GROUP, IN WHICH CASE THE REPRODUCTION MUST BEAR THEIR NAME.

REVISED/ ISSUED/ PLOTTED	DATE
Rev. 0 - ISSUED FOR TENDER	NOVEMBER 21/2011

LEGEND:

———	NEW PIPING OR EQUIPMENT
———	EXISTING PIPING OR EQUIPMENT
- - - - -	PIPING UNDER SLAB
— SS —	SANITARY SEWER
— RWL —	RAINWATER LEADER
	GATE VALVE
	CHECK VALVE
	BALL VALVE
	UNION
	FLOW ARROW
	CAP OFF
	P-TRAP
	PIPE REDUCER
C.O.	CLEANOUT
G.I.	GREASE INTERCEPTOR
F.D.	FLOOR DRAIN
LS	LIFT STATION
P 1	FLOOR MOUNTED BARRIER FREE WATER CLOSET
P 2	WALL HUNG BARRIER FREE WATER CLOSET
P 3	URINAL
P 4	BARRIER FREE LAVATORY
P 5	JANITOR'S SINK
P 6	BARRIER FREE DRINKING FOUNTAIN
P 7	FLOOR DRAIN

numberTEN architectural group
winnipeg MB 204 942.0981 regina SK 306 721.1501 victoria BC 250 360.2106
architecture ▪ interior design ▪ graphic design

project
PEGUIS PAVILION
UPGRADES & ENTRY ADDITION
BIDDING #913-2011

sheet title
MECHANICAL
SANITARY SEWER PIPING SCHEMATIC

consultant
KGS GROUP | CONSULTING ENGINEERS

APEGM Certificate of Authorization KGS Group No. 245

PROVINCE OF MANITOBA R.B. BODNAR REGISTERED PROFESSIONAL ENGINEER

seal

drawn by: VJH
checked by: RBB
project no. 2011026

scale: N.T.S.
date: August 15, 2011
sheet no. M14.0

FileName: P:\Projects\2011\11-0902-04\Doc.Control\ToBeIssued\DWG\11-0902-04_M14.0-Rev 0.dwg – Tab: 11-0902-04M14 Plotted By: DDeroche 11/11/21 [Mon 1:24pm]
24"x36"/PLOT SCALE: 1:1