SEWER JUNCTION INFORMATION FOR SEWER ID MA20002829

REFERENCE–METERS WEST OF MANHOLE MH20002578

DIST. FROM REF. MANHOLE	JUNCTION DIA.	CLOCK REF.	SERVICE TYPE	DESCRIPTION
37.9	100	10	CN	LIVE

SEWER JUNCTION INFORMATION FOR SEWER ID MA20002824

REFERENCE–METERS SOUTH OF MANHOLE MH20002574

DIST. FROM REF. MANHOLE	JUNCTION DIA.	CLOCK REF.	SERVICE TYPE	DESCRIPTION
1.5	100	02	CN	–
2.1	100	10	CN	LIVE
15.8	100	10	CN	LIVE
30.8	100	10	CN	LIVE

ALL JUNCTION INFORMATION BASED ON CCTV INSPECTION

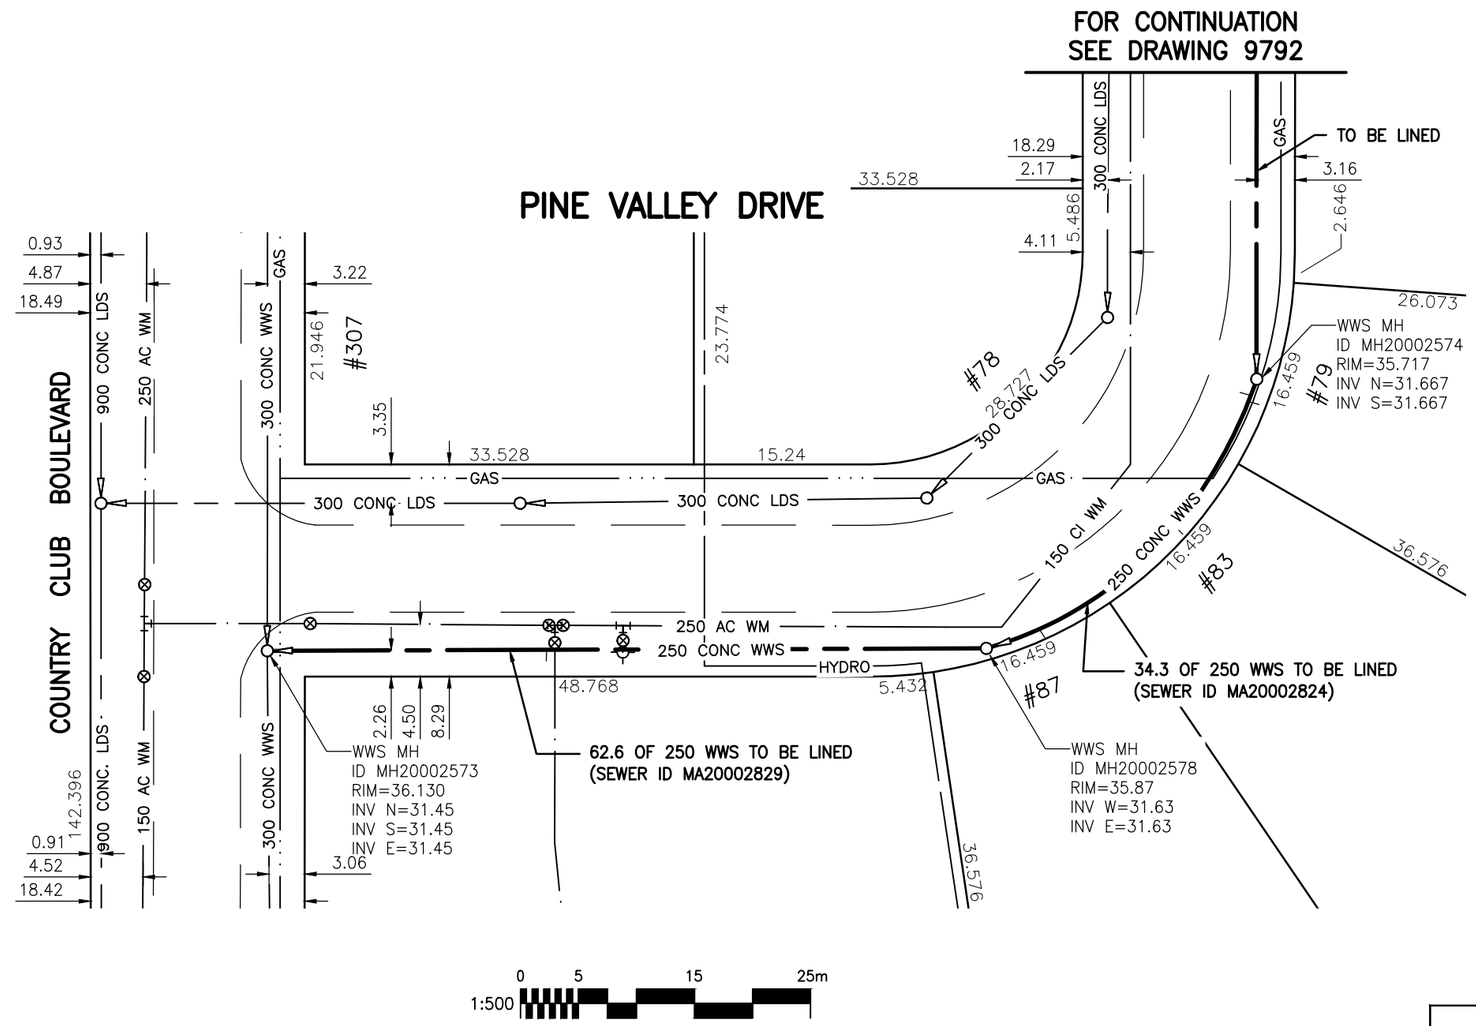

WARNING

IF POWER EQUIPMENT OR EXPLOSIVES ARE TO BE USED FOR EXCAVATION ON THIS PROJECT THE CONTRACTOR MUST:

1) NOTIFY THE GAS COMPANY OF THE PROPOSED LOCATION OF EXCAVATION.

2) TAKE PRECAUTION TO AVOID DAMAGE TO GAS COMPANY INSTALLATIONS.

SEE PROVINCIAL REGULATION 140/92 FOR DETAILS

METRIC

WHOLE NUMBERS INDICATE MILLIMETRES
DECIMALIZED NUMBERS INDICATE METRES

BENCH MARK: S.W. Cor. Browning Blvd. & Pinehurst Cres., 19 mm dia. x 6.1 m I.B. in valve box, 0.3 m N. of S.L Browning Blvd. & 0.3 m W. of W.L. Pinehurst Cres.

APEGM
Certificate of Authorization
Stantec Consulting Ltd.
No. 1301 Date:_____

BID OPPORTUNITY 927–2011

LOCATION APPROVED
UNDERGROUND STRUCTURES

SUPV. U/G STRUCTURES COMMITTEE — DATE

NOTE:
LOCATION OF UNDERGROUND STRUCTURES AS SHOWN ARE BASED ON THE BEST INFORMATION AVAILABLE BUT NO GUARANTEE IS GIVEN THAT ALL EXISTING UTILITIES ARE SHOWN OR THAT THE GIVEN LOCATIONS ARE EXACT. CONFIRMATION OF EXISTENCE AND EXACT LOCATION OF ALL SERVICES MUST BE OBTAINED FROM THE INDIVIDUAL UTILITIES BEFORE PROCEEDING WITH CONSTRUCTION.

B.M. 41–019
ELEV. 236.056m

NO.	REVISIONS	DATE	BY

Stantec Consulting Ltd.
905 Waverley Street, Winnipeg, Manitoba
Tel 204–489–5900 Fax 204–453–9012

DESIGNED BY	J.K.H.	CHECKED BY	W.A.B.
DRAWN BY	K.R.	APPROVED BY	H.A.K.
HOR. SCALE:	1:500	RELEASED FOR CONSTRUCTION:	
VERTICAL:	N/A		
DATE	2011.10.03	DATE	

ENGINEER'S SEAL

CONSULTANT DRAWING NO. C-122

THE CITY OF WINNIPEG
WATER AND WASTE DEPARTMENT

2011 SEWER RENEWALS
BY CIPP LINING - CONTRACT 21
PINE VALLEY DRIVE
MH AT COUNTRY CLUB BV. TO 1ST MH S. OF BRAID PL.

SHEET 25 OF 119
CAD FILE DRAWING NUMBER 13220c-116-766.dwg
CITY DRAWING NUMBER 9791

\\CD1201–F02\work_group\1112\active\111213220\drawing\402_design\sheet_files\13220c–116–766.dwg
Date: 2011–12–19 3:35pm Login: Ammeter, Wes