SEWER JUNCTION INFORMATION FOR SEWER ID MA20003225

REFERENCE–METERS WEST OF MANHOLE MH20002945

DIST. FROM REF. MANHOLE	JUNCTION DIA.	CLOCK REF.	SERVICE TYPE	DESCRIPTION
9.0	150	03	CX	LIVE. CRACK.
24.6	150	03	JN	LIVE
25.1	150	09	JN	LIVE
47.7	150	10	CX	FC IN ADJ. SEWER
47.9	150	02	CX	LIVE. CL IN ADJ. SEWER
69.4	150	10	CXI	FC IN ADJ. SEWER
70.2	150	02	CN	LIVE
93.2	150	10	CNI	–
94.5	150	03	CNI	LIVE

ALL JUNCTION INFORMATION BASED ON CCTV INSPECTION

CARLYLE BAY (N. LEG)

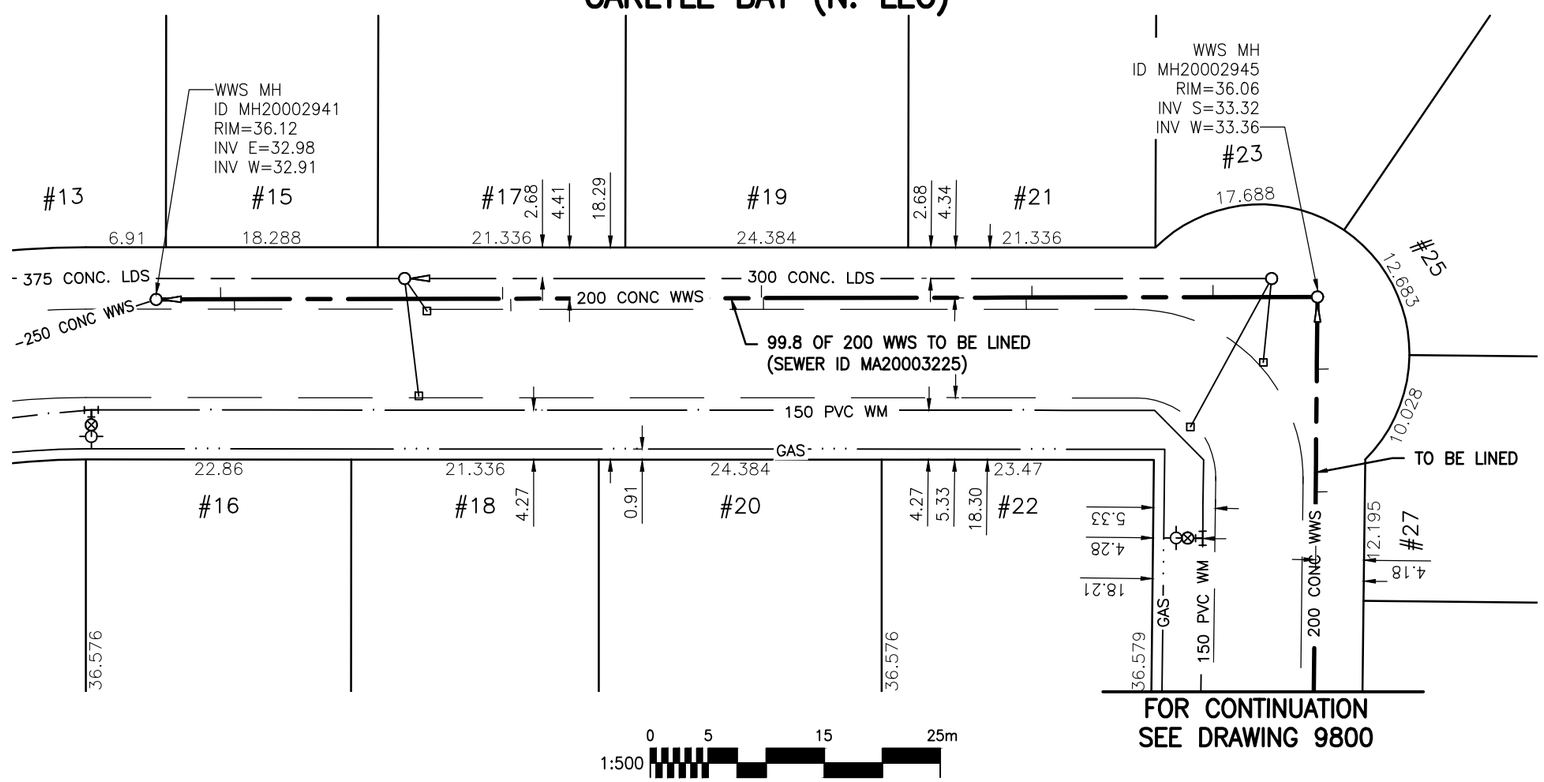

FOR CONTINUATION SEE DRAWING 9800

WARNING

IF POWER EQUIPMENT OR EXPLOSIVES ARE TO BE USED FOR EXCAVATION ON THIS PROJECT THE CONTRACTOR MUST:

1) NOTIFY THE GAS COMPANY OF THE PROPOSED LOCATION OF EXCAVATION.

2) TAKE PRECAUTION TO AVOID DAMAGE TO GAS COMPANY INSTALLATIONS.

SEE PROVINCIAL REGULATION 140/92 FOR DETAILS

METRIC

WHOLE NUMBERS INDICATE MILLIMETRES
DECIMALIZED NUMBERS INDICATE METRES

BENCH MARK: 83R466 – N.E. Cor. Westwood Dr. & N. Leg of Sandburg Bay, Tblt. on top of 0.05 m dia x 2.4 m irom pipe, 7.4 m W. of W. wall & 9.6 m S. of S. wall of attached garage on W. side of No. 1 Sandburg Bay., or 19.3 m E. of W.L. Westwood Dr. & 3.2 m S. of N.L. Sandburg Bay.

APEGM
Certificate of Authorization
Stantec Consulting Ltd.
No. 1301 Date:_____

BID OPPORTUNITY 927–2011

LOCATION APPROVED
UNDERGROUND STRUCTURES

SUPV. U/G STRUCTURES COMMITTEE _____ DATE _____

NOTE:
LOCATION OF UNDERGROUND STRUCTURES AS SHOWN ARE BASED ON THE BEST INFORMATION AVAILABLE BUT NO GUARANTEE IS GIVEN THAT ALL EXISTING UTILITIES ARE SHOWN OR THAT THE GIVEN LOCATIONS ARE EXACT. CONFIRMATION OF EXISTENCE AND EXACT LOCATION OF ALL SERVICES MUST BE OBTAINED FROM THE INDIVIDUAL UTILITIES BEFORE PROCEEDING WITH CONSTRUCTION.

B.M. 41–034
ELEV. 236.265m

NO.	REVISIONS	DATE	BY

Stantec

Stantec Consulting Ltd.
905 Waverley Street, Winnipeg, Manitoba
Tel 204–489–5900 Fax 204–453–9012

DESIGNED BY	J.K.H.	CHECKED BY	W.A.B.
DRAWN BY	K.R.	APPROVED BY	H.A.K.
HOR. SCALE:	1:500	RELEASED FOR CONSTRUCTION:	
VERTICAL:	N/A		
DATE	2011.10.03	DATE	

ENGINEER'S SEAL

CONSULTANT DRAWING NO.
C-132

Winnipeg

THE CITY OF WINNIPEG
WATER AND WASTE DEPARTMENT

2011 SEWER RENEWALS
BY CIPP LINING - CONTRACT 21
CARLYLE BAY (N. LEG)
1ST MH E. OF WESTWOOD DR. TO MH AT CARLYLE BY. (E. LEG)

SHEET 35 OF 119

CAD FILE DRAWING NUMBER
13220c-116-766.dwg

CITY DRAWING NUMBER
9801

\\CD1201-F02\work_group\1112\active\111213220\drawing\402_design\sheet_files\13220c-116-766.dwg
Date: 2011-12-19 3:32pm Login: Ammeter, Wes