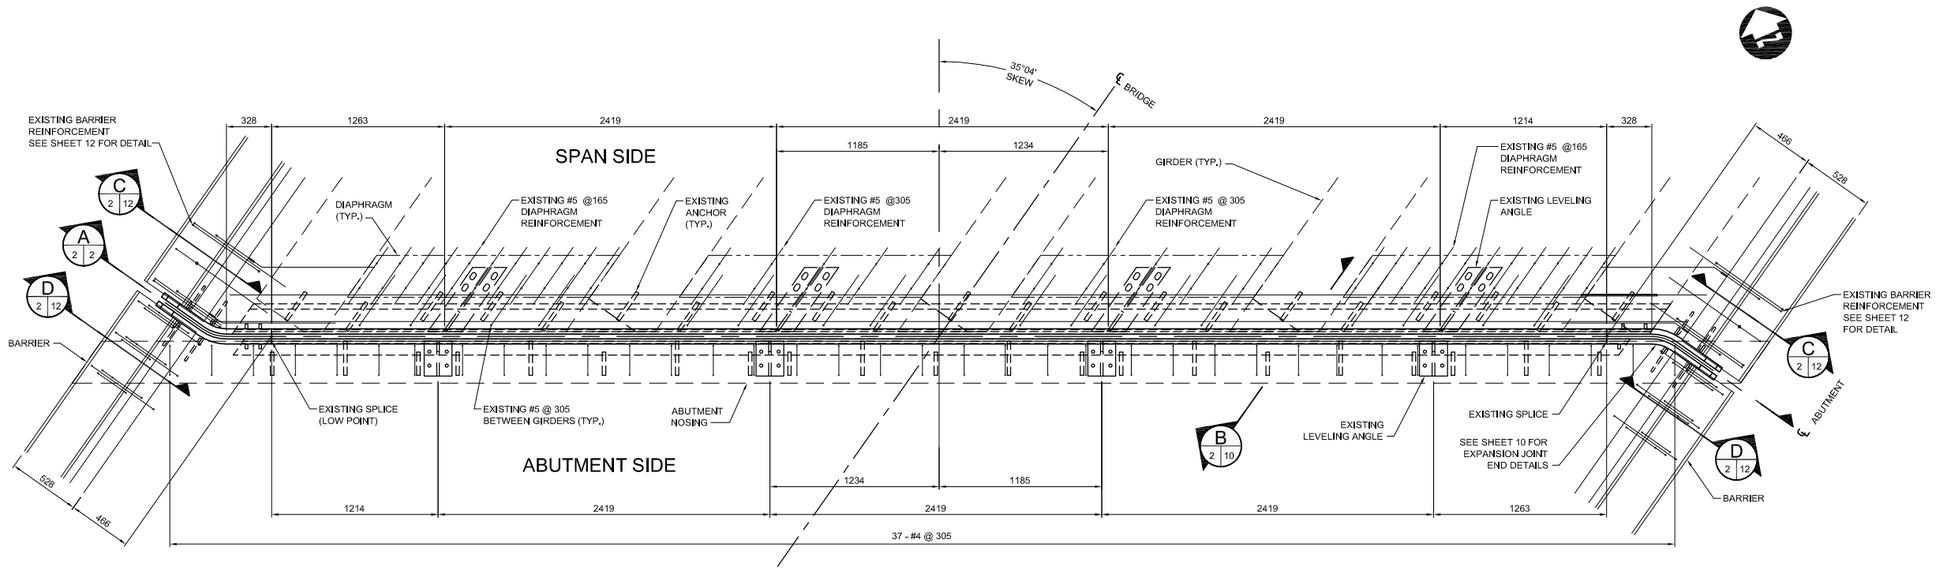

EXISTING EXPANSION JOINT #1
SCALE 1:20

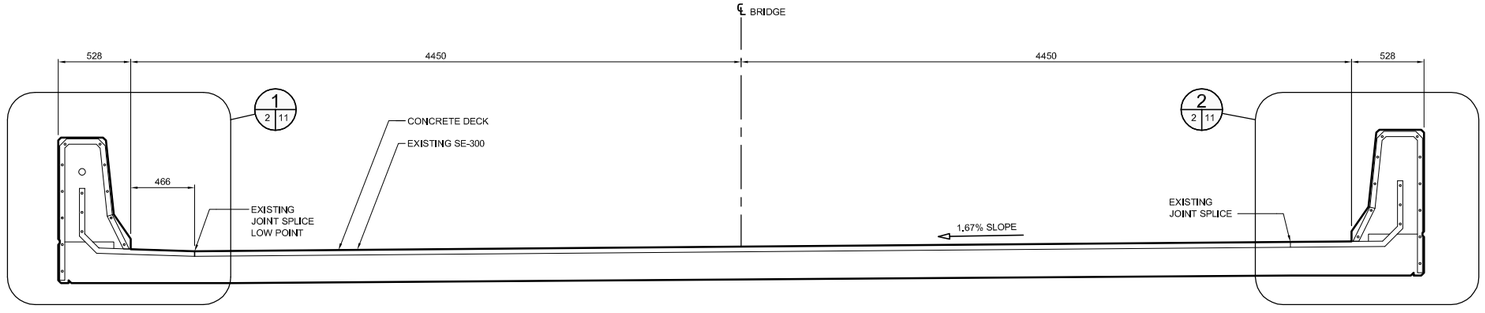

A 2 2 SECTION
1:20

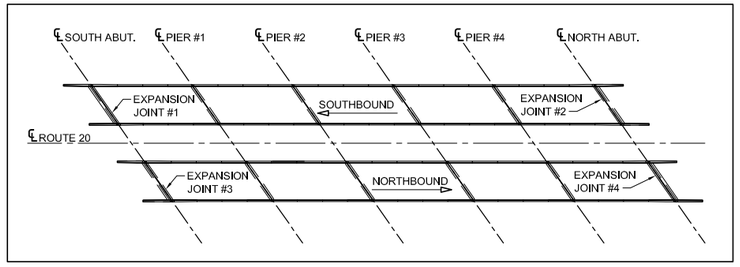

KEY PLAN
SCALE 1:750

APEGM
Certificate of Authorization
Dillon Consulting Limited (MB)
No. 1789 Date: May 8, 2012

DRAWING REDUCED NOT TO SCALE

NO.	REVISIONS	DATE	BY
1	ISSUED FOR TENDER	05/08/12	JGW
0	ISSUED FOR REVIEW	05/01/12	JGW

B.M.1 BM CAP N/B BRIDGE, S.E. BARRIER AT EXP. JT. ELEV. 242.564 (LOCAL SURVEY)
B.M.2 S.E. BOLT ON PED. S. OF R/R W. OF S/B BRIDGE ELEV. 233.125 (LOCAL SURVEY)

DESIGNED BY GCL
DRAWN BY JGW
CHECKED BY SSR
APPROVED BY MBL
HOR. SCALE AS SHOWN
VERTICAL AS SHOWN
DATE MAY 8, 2012

DILLON CONSULTING
RELEASED FOR CONSTRUCTION
DATE

ENGINEER'S SEAL
PROVINCE OF MANITOBA
LICENCE STAMPED BY
G.C. LOEPPKY
MAY 8, 2012
Member 24656
REGISTERED PROFESSIONAL ENGINEER

CONSULTANT PROJECT NO.
12-5995

Winnipeg
THE CITY OF WINNIPEG
PUBLIC WORKS DEPARTMENT

2012 BRIDGE MAINTENANCE PROGRAM
ROUTE 20 KEEWATIN OVERPASS

CITY DRAWING NUMBER B123-12-03-R1
SHEET 3 OF 15

EXPANSION JOINT #1 - EXISTING

BID OPP. NO. 363-2012