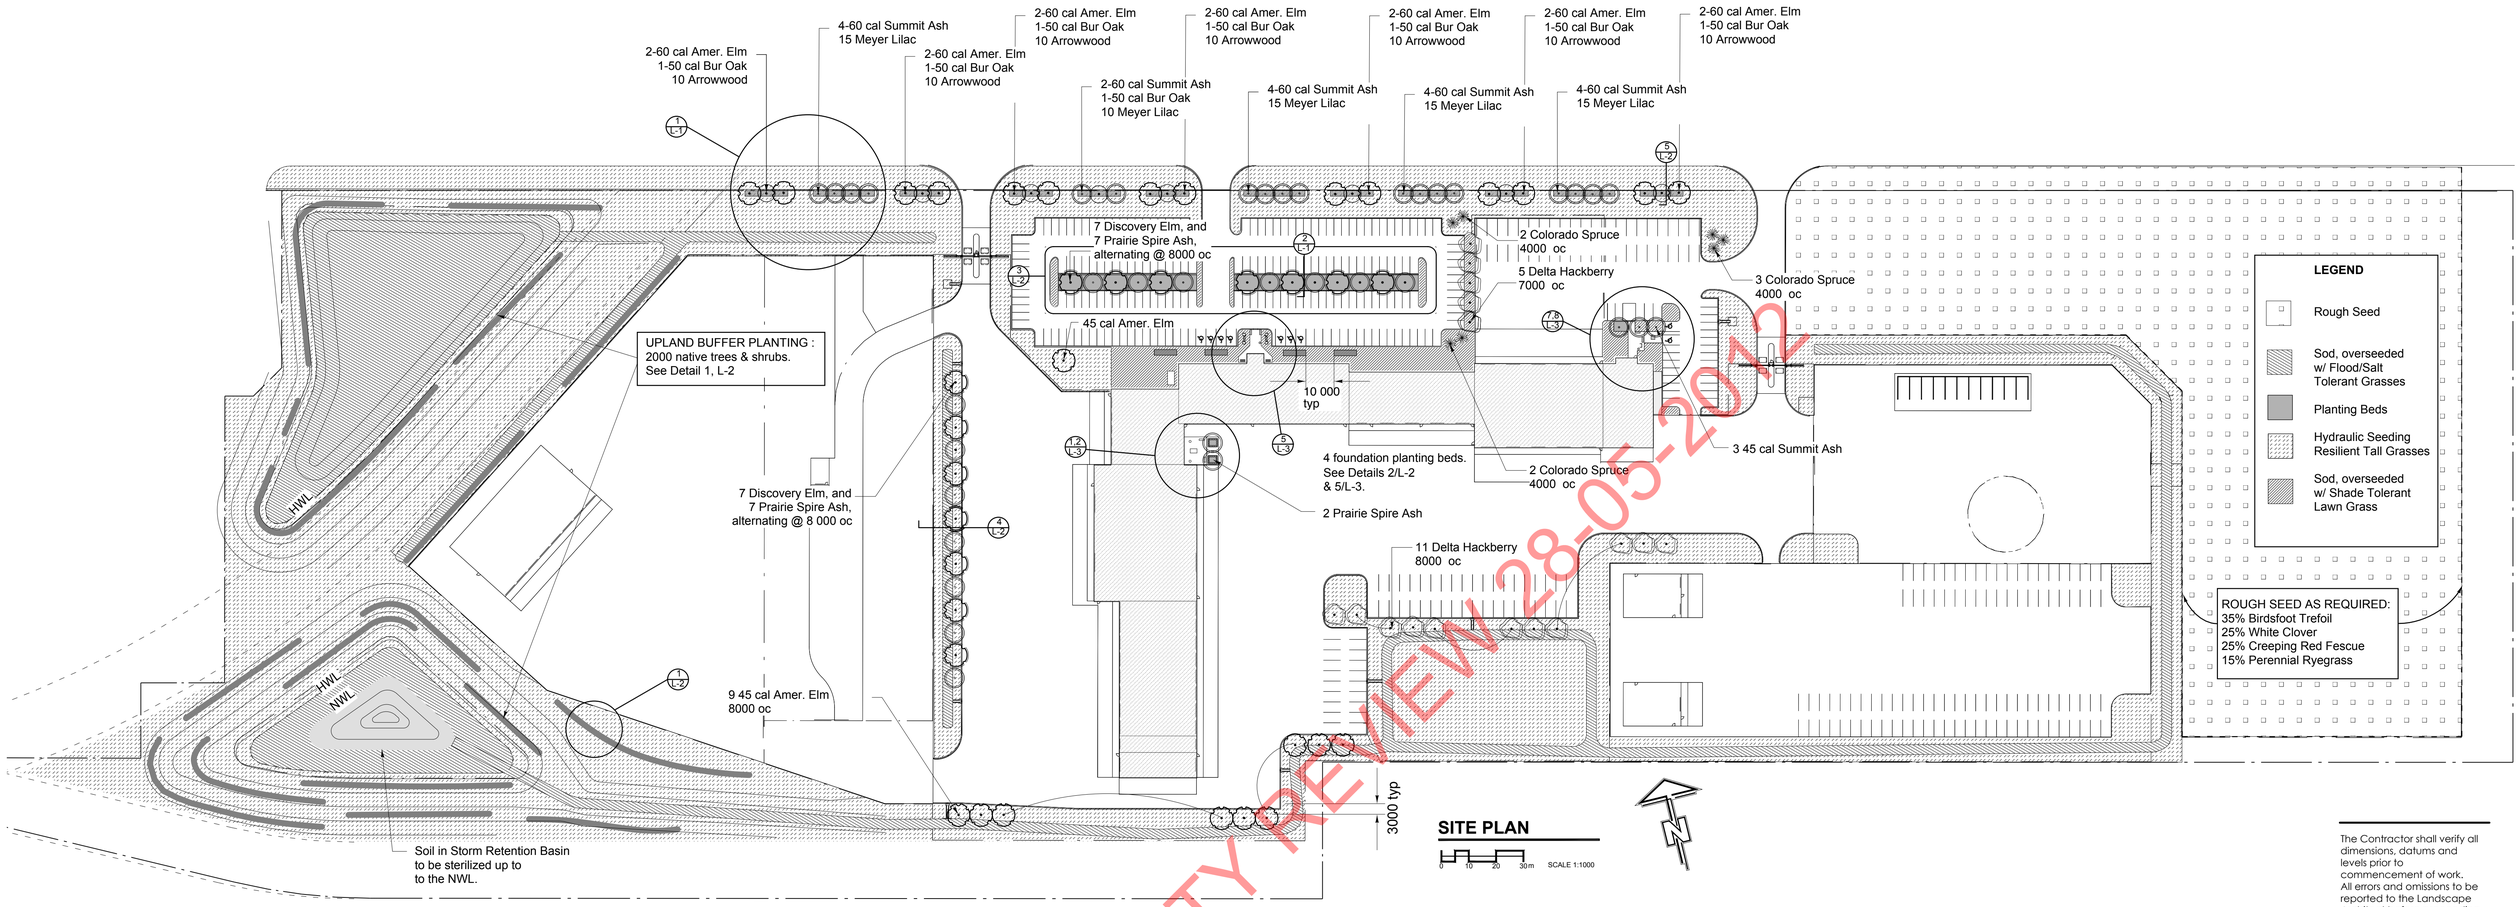

SITE PLAN

0 10 20 30m SCALE 1:1000

ISSUED FOR CITY REVIEW 28-05-2012

The Contractor shall verify all dimensions, datums and levels prior to commencement of work. All errors and omissions to be reported to the Landscape Architect before proceeding.

This drawing must not be scaled.

This drawing is the property of the Landscape Architect; the copyright in same being reserved to him. It is not to be reproduced without his permission.

Any unauthorized alteration of the electronic data which constitute this document will void all responsibility for the altered document by the Architect.

This drawing is not to be used for building purposes until countersigned by:
Cynthia Cohlmeyer

Seal

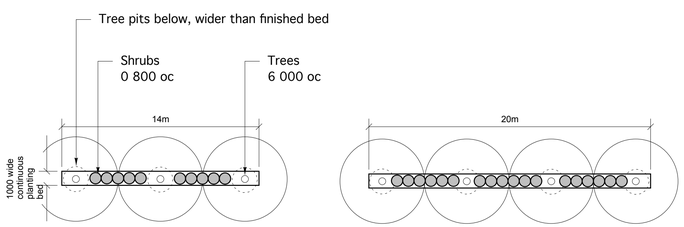

1 / L-1 **PLAN DETAIL - STREET BUFFER PLANTING**

1:200 Plants are identified above on the site plan.

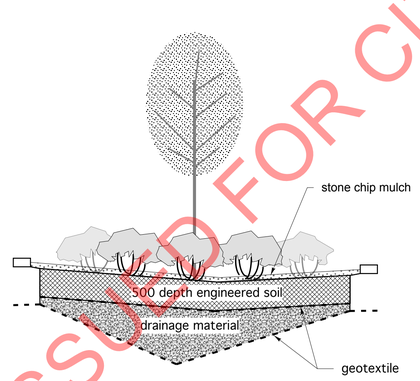

2 / L-1 **SECTION DETAIL - INFILTRATION SWALE**

NTS
see C Eng Drawings & L Arch Detail 3, L-2

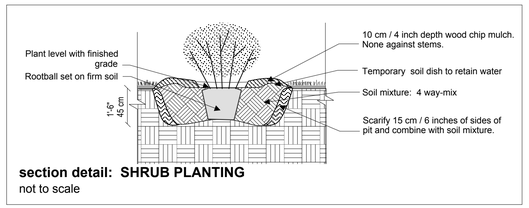

section detail: SHRUB PLANTING
not to scale

section detail:
TYPICAL TREE PLANTING
not to scale

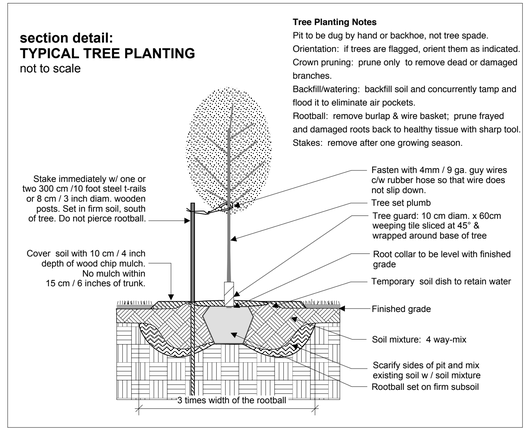

Tree Planting Notes

Pit to be dug by hand or backhoe, not tree spade.
Orientation: if trees are flagged, orient them as indicated.
Crown pruning: prune only to remove dead or damaged branches.
Backfill/watering: backfill soil and concurrently tamp and flood it to eliminate air pockets.
Rootball: remove burlap & wire basket; prune frayed and damaged roots back to healthy tissue with sharp tool.
Stakes: remove after one growing season.

the manitoba association of landscape architects
CYNTHIA D. COHLMEYER
Member No. 41

RECORD OF DRAWINGS		
REF	DATE	DESCRIPTION
1	04.01.2012	ISSUED FOR 33% REVIEW
2	20.01.2012	ISSUED FOR BUILDING PERMIT
3	06.03.2012	ISSUED FOR 66% REVIEW
4	12.03.2012	RE-ISSUED FOR BLDG PERMIT

RECORD OF DRAWINGS		
REF	DATE	DESCRIPTION
5	14.05.2012	ISSUED FOR 99% REVIEW

ERNST
HANSCH
CONSTRUCTION LTD.

3 TERRACON PLACE
WINNIPEG, CANADA R2J 4B3

TEL. (204) 233 7881
FAX (204) 233 4733

general@ehansch.com
www.ehansch.com

CLIENT: CITY OF WINNIPEG

PROJECT NUMBER:

DRAWN BY: C.C., D.E.

DATE: FEBRUARY 28, 2012

SCALE: AS SHOWN

PROJECT TITLE:
WINNIPEG PUBLIC WORKS EAST YARD COMPLEX

960 THOMAS AVENUE, WINNIPEG, MANITOBA

SHEET TITLE:
LANDSCAPE PLAN & DETAILS

CCLA
CYNTHIA COHLMEYER
LANDSCAPE ARCHITECT

359 McDERMOT AVE
Winnipeg MB R3A 0A6
(204) 943-1394 FAX 942-4426
cynthia@cohlarch.ca

SHEET NUMBER:

L-1