A1 SIZE - 594mm x 841mm

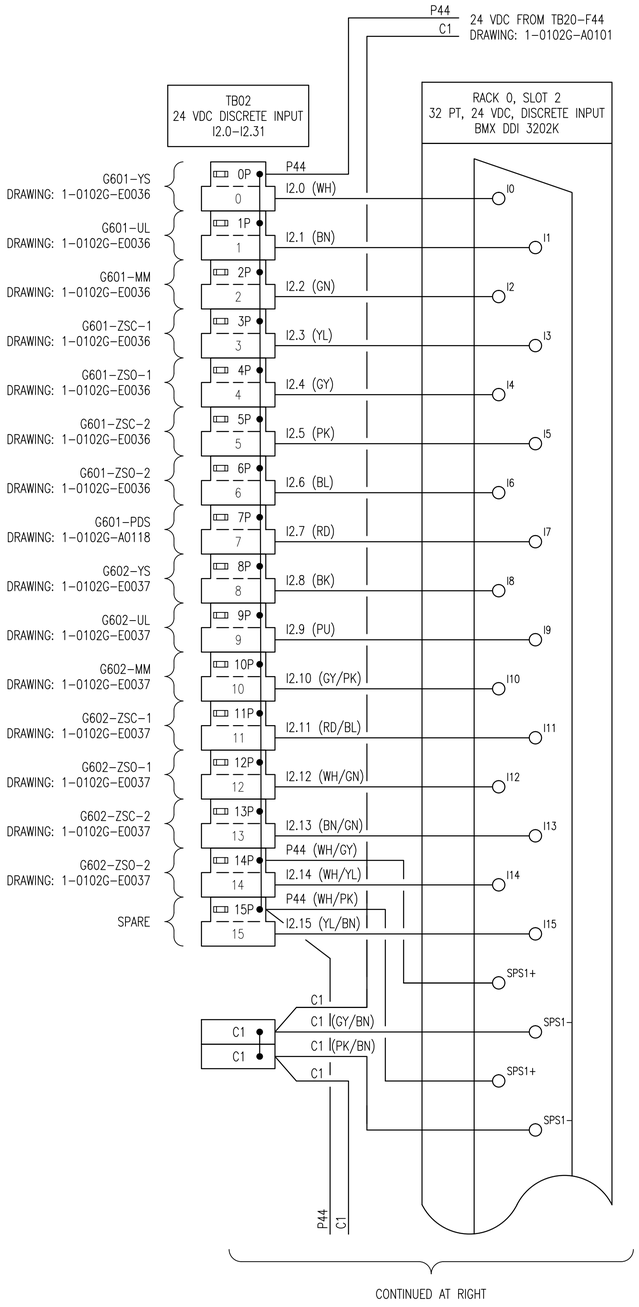

FUSE SCHEDULE

TB	IDENTIFIER	SIZE	RATED CURRENT (A)
TB02	0P	5x20mm	0.2
	1P	5x20mm	0.2
	2P	5x20mm	0.2
	3P	5x20mm	0.2
	4P	5x20mm	0.2
	5P	5x20mm	0.2
	6P	5x20mm	0.2
	7P	5x20mm	0.2
	8P	5x20mm	0.2
	9P	5x20mm	0.2
	10P	5x20mm	0.2
	11P	5x20mm	0.2
	12P	5x20mm	0.2
	13P	5x20mm	0.2
	14P	5x20mm	0.2
	15P	5x20mm	0.2
	16P	5x20mm	0.2
	17P	5x20mm	0.2
	18P	5x20mm	0.2
	19P	5x20mm	0.2
	20P	5x20mm	0.2
	21P	5x20mm	0.2
	22P	5x20mm	0.2
	23P	5x20mm	0.2
	24P	5x20mm	0.2
	25P	5x20mm	0.2
	26P	5x20mm	0.2
	27P	5x20mm	0.2
	28P	5x20mm	0.2
	29P	5x20mm	0.2
	30P	5x20mm	0.2
	31P	5x20mm	0.2

DRAWING NUMBER	REFERENCE DRAWINGS

APEGM Certificate of Authorization
SNC-Lavalin Inc.
No. 4489

NO.	REVISIONS	DATE	DESIGN	CHECK
00	ISSUED FOR TENDER, BID OPP. 545-2012	2012/08/31	TMC	CJR

SNC·LAVALIN INC.
148 Nature Park Way
Winnipeg, MB, Canada R3P 0X7
204-786-8080

DESIGNED BY: T. CHURCH	CHECKED BY: C. REIMER
DRAWN BY: S. FUNK	APPROVED BY: C. REIMER
SCALE: NTS	RELEASED FOR CONSTRUCTION BY: N. HARRINGTON
DATE: 2011/07/13	DATE: 2012/08/31

CONSULTANT NO.: 112577-0116-48DD-0103

ENGINEER'S SEAL
PROVINCE OF MANITOBA
T. M. CHURCH
Member
32682
REGISTERED PROFESSIONAL ENGINEER
Oct. 10 2012
Rev. 00

Winnipeg
THE CITY OF WINNIPEG
WATER AND WASTE DEPARTMENT

SOUTH END WATER POLLUTION CONTROL CENTRE
VENTILATION & MISC. UPGRADES
WIRING DIAGRAM
LCP-G1 DISCRETE INPUTS

CITY DRAWING NUMBER	SHEET	REV.	SIZE
1-0102G-A0102	002	00	A1

1-0102G-A0102-002-00.dwg

LAST SAVE: 2012/10/09 - 9:37am
PATH: M:\112577\0116\ENG\48ddc\DD - General DWG\1-0102G-A0102-002-00.dwg