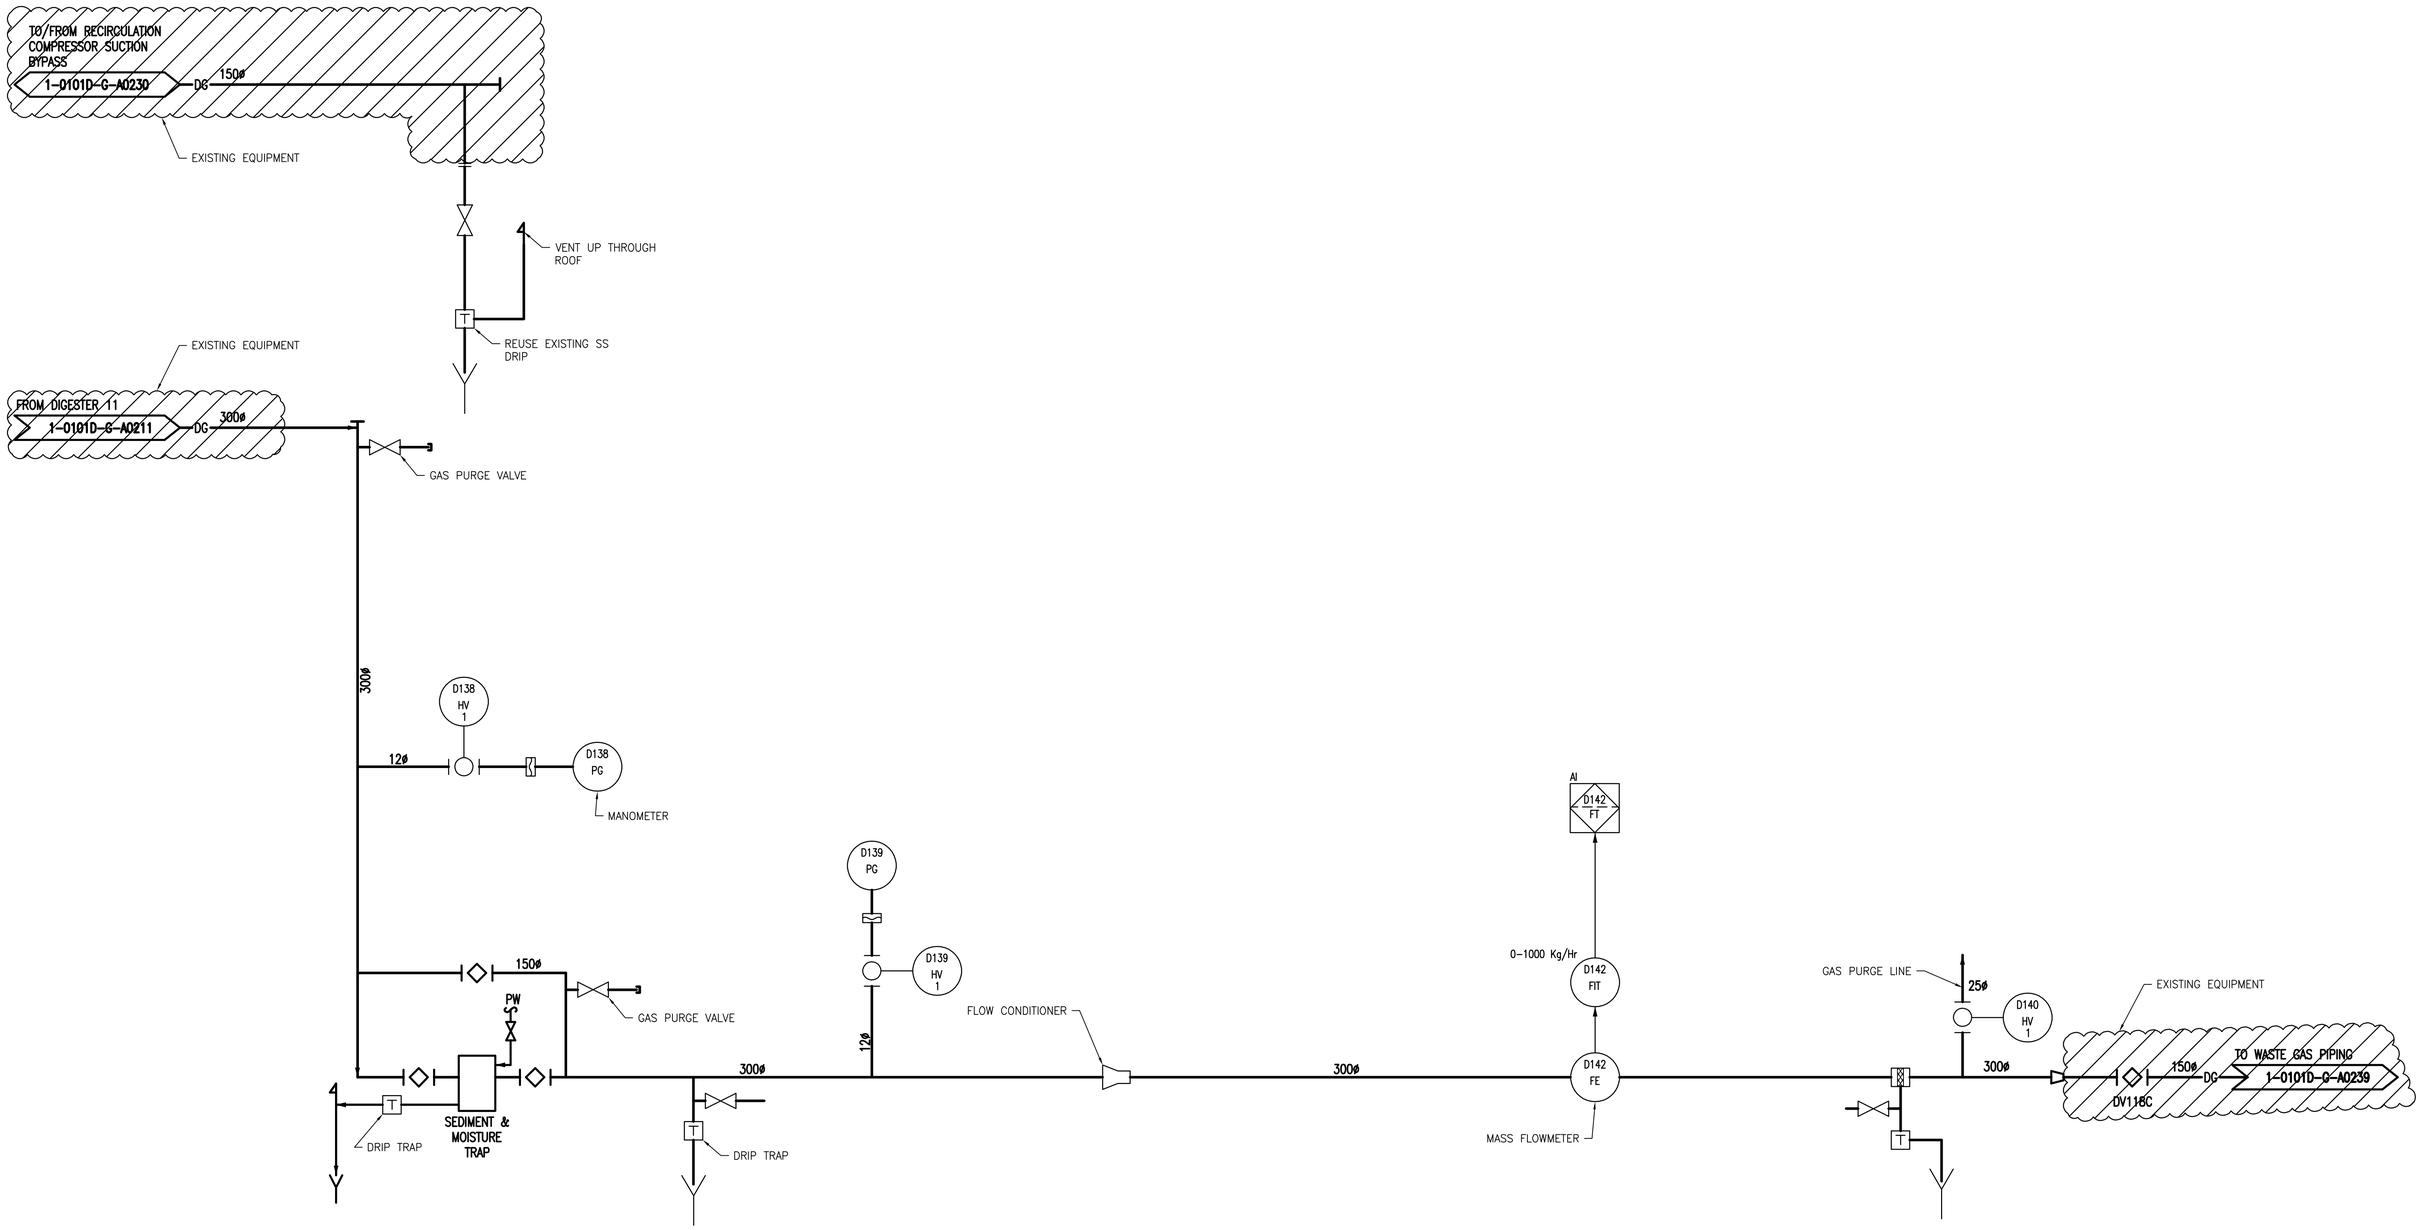

METRIC
WHOLE NUMBERS INDICATE MILLIMETRES
DECIMALIZED NUMBERS INDICATE METRES

APEGM
Certificate of Authorization
Stantec Consulting Ltd.
No. 1301

LOCATION APPROVED
UNDERGROUND STRUCTURES

SUPV. U/G STRUCTURES COMMITTEE — DATE

NOTE:
LOCATION OF UNDERGROUND STRUCTURES AS SHOWN ARE BASED ON THE BEST INFORMATION AVAILABLE BUT NO GUARANTEE IS GIVEN THAT ALL EXISTING UTILITIES ARE SHOWN OR THAT THE GIVEN LOCATIONS ARE EXACT. CONFIRMATION OF EXISTENCE AND EXACT LOCATION OF ALL SERVICES MUST BE OBTAINED FROM THE INDIVIDUAL UTILITIES BEFORE PROCEEDING WITH CONSTRUCTION.

B.M.
ELEV.

NO.	REVISIONS	DATE	BY
2.	ISSUED FOR TENDER	12.11.01	D.K.G.
1.	ISSUED FOR 60% REVIEW	12.07.25	D.K.G

Stantec
Stantec Consulting Ltd.
905 Waverley Street, Winnipeg, Manitoba
Tel 204-489-5900 Fax 204-453-9012

DESIGNED BY	B.S.J	CHECKED BY	S.T.
DRAWN BY	D.K.G.	APPROVED BY	S.K.B.
HOR. SCALE: VERTICAL:	NTS	RELEASED FOR CONSTRUCTION:	
DATE	2012.01.10	DATE	

ENGINEER'S SEAL
ORIGINAL SEALED BY B.S. JANZ P. ENG. 12/10/31

BID OPPORTUNITY NO.

Winnipeg
THE CITY OF WINNIPEG
WATER AND WASTE DEPARTMENT

NORTH END WATER POLLUTION CONTROL CENTRE
REHABILITATION OF DIGESTER No. II, SLUDGE HOLDING TANKS
No. 5 AND No. 7

DIGESTER No. II GAS COLLECTION SYSTEM P&ID

CITY DRAWING NUMBER: 1-1010D-A0229-001
SHEET 23 OF 29

V:\1112\active\111213030_NEWPCC Digester\drawings\A02_design\sheet_files\06_Instrumentation\1-0101D-A0229-001.dwg
2012 October 31, 12:10 p.m.

__/___