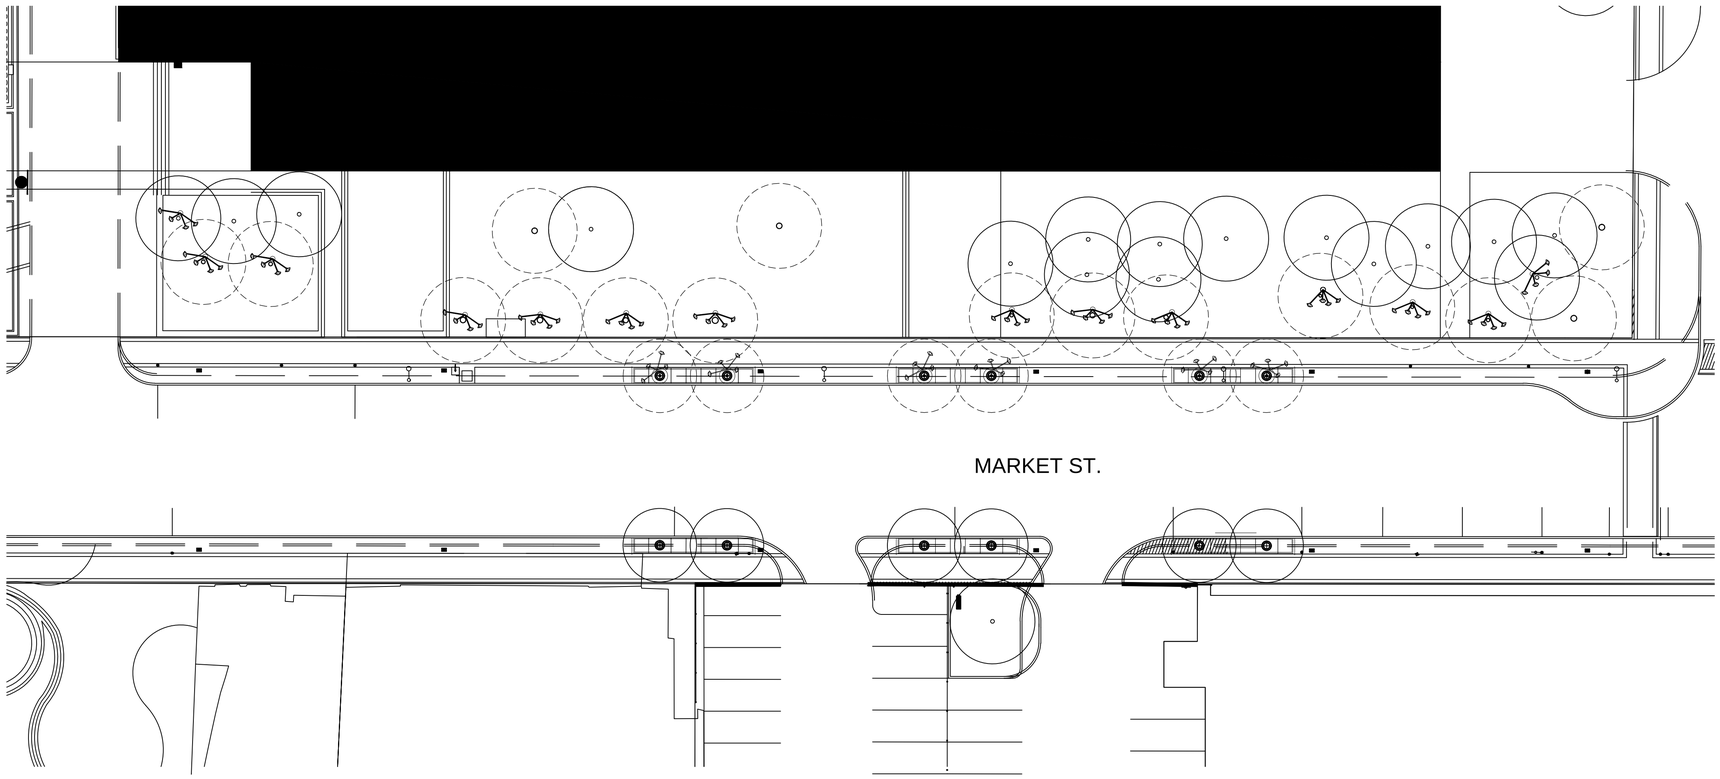


1 GENERAL ARRANGEMENT - PLAN

Scale: 1:250 @ A1

MOMENT FACTORY
6250 HUTCHISON, SUITE 200
MONTRÉAL (QC), CANADA H2V 4C5
T 514 843 8433 F 514 843 8891
WWW.MOMENTFACTORY.COM

REVISIONS HISTORY

| No | DATE YYYY/MM/DD | BY | DESCRIPTION CODE |
|---|---|---|---|
| | | | |

PROJECT
WINNIPEG
LUMNOUS IDENTITY

TITLE
LUMINOUS IDENTITY
GENERAL ASSEMBLY
GENERAL ARRANGEMENT PLAN
GA (01) 01
PLAN VIEW

CONCEPT BY
Moment Factory

DRAWN BY
Ajmir Kandola

SCALE
1:250 @ A1

D

DATE
26.07.2012

APPROVED BY
Gabriel Pontbriand

FILE NAME
WINNIPEG_DESIGN_GENERAL_ARRANGEMENT_120726MC.dwg

SHEET REVISION
0

SHEET NUMBER
GA (01) 01

This drawing is confidential and must not be reproduced or used without the consent of Moment Factory

Drawing Name: \\QUARTIER1\RedirectedFolders\mcharpin\Desktop\WINNIPEG_DESIGN_GENERAL_ARRANGEMENT_120726MC.dwg - Current tab: GA (01) 01 - Print Time: 26 juil. 2012 - 09:01 By: Mikaël Charpin - Last save: 26 juil. 2012 - 20:28