REVISION 1964 PAN AM POOL

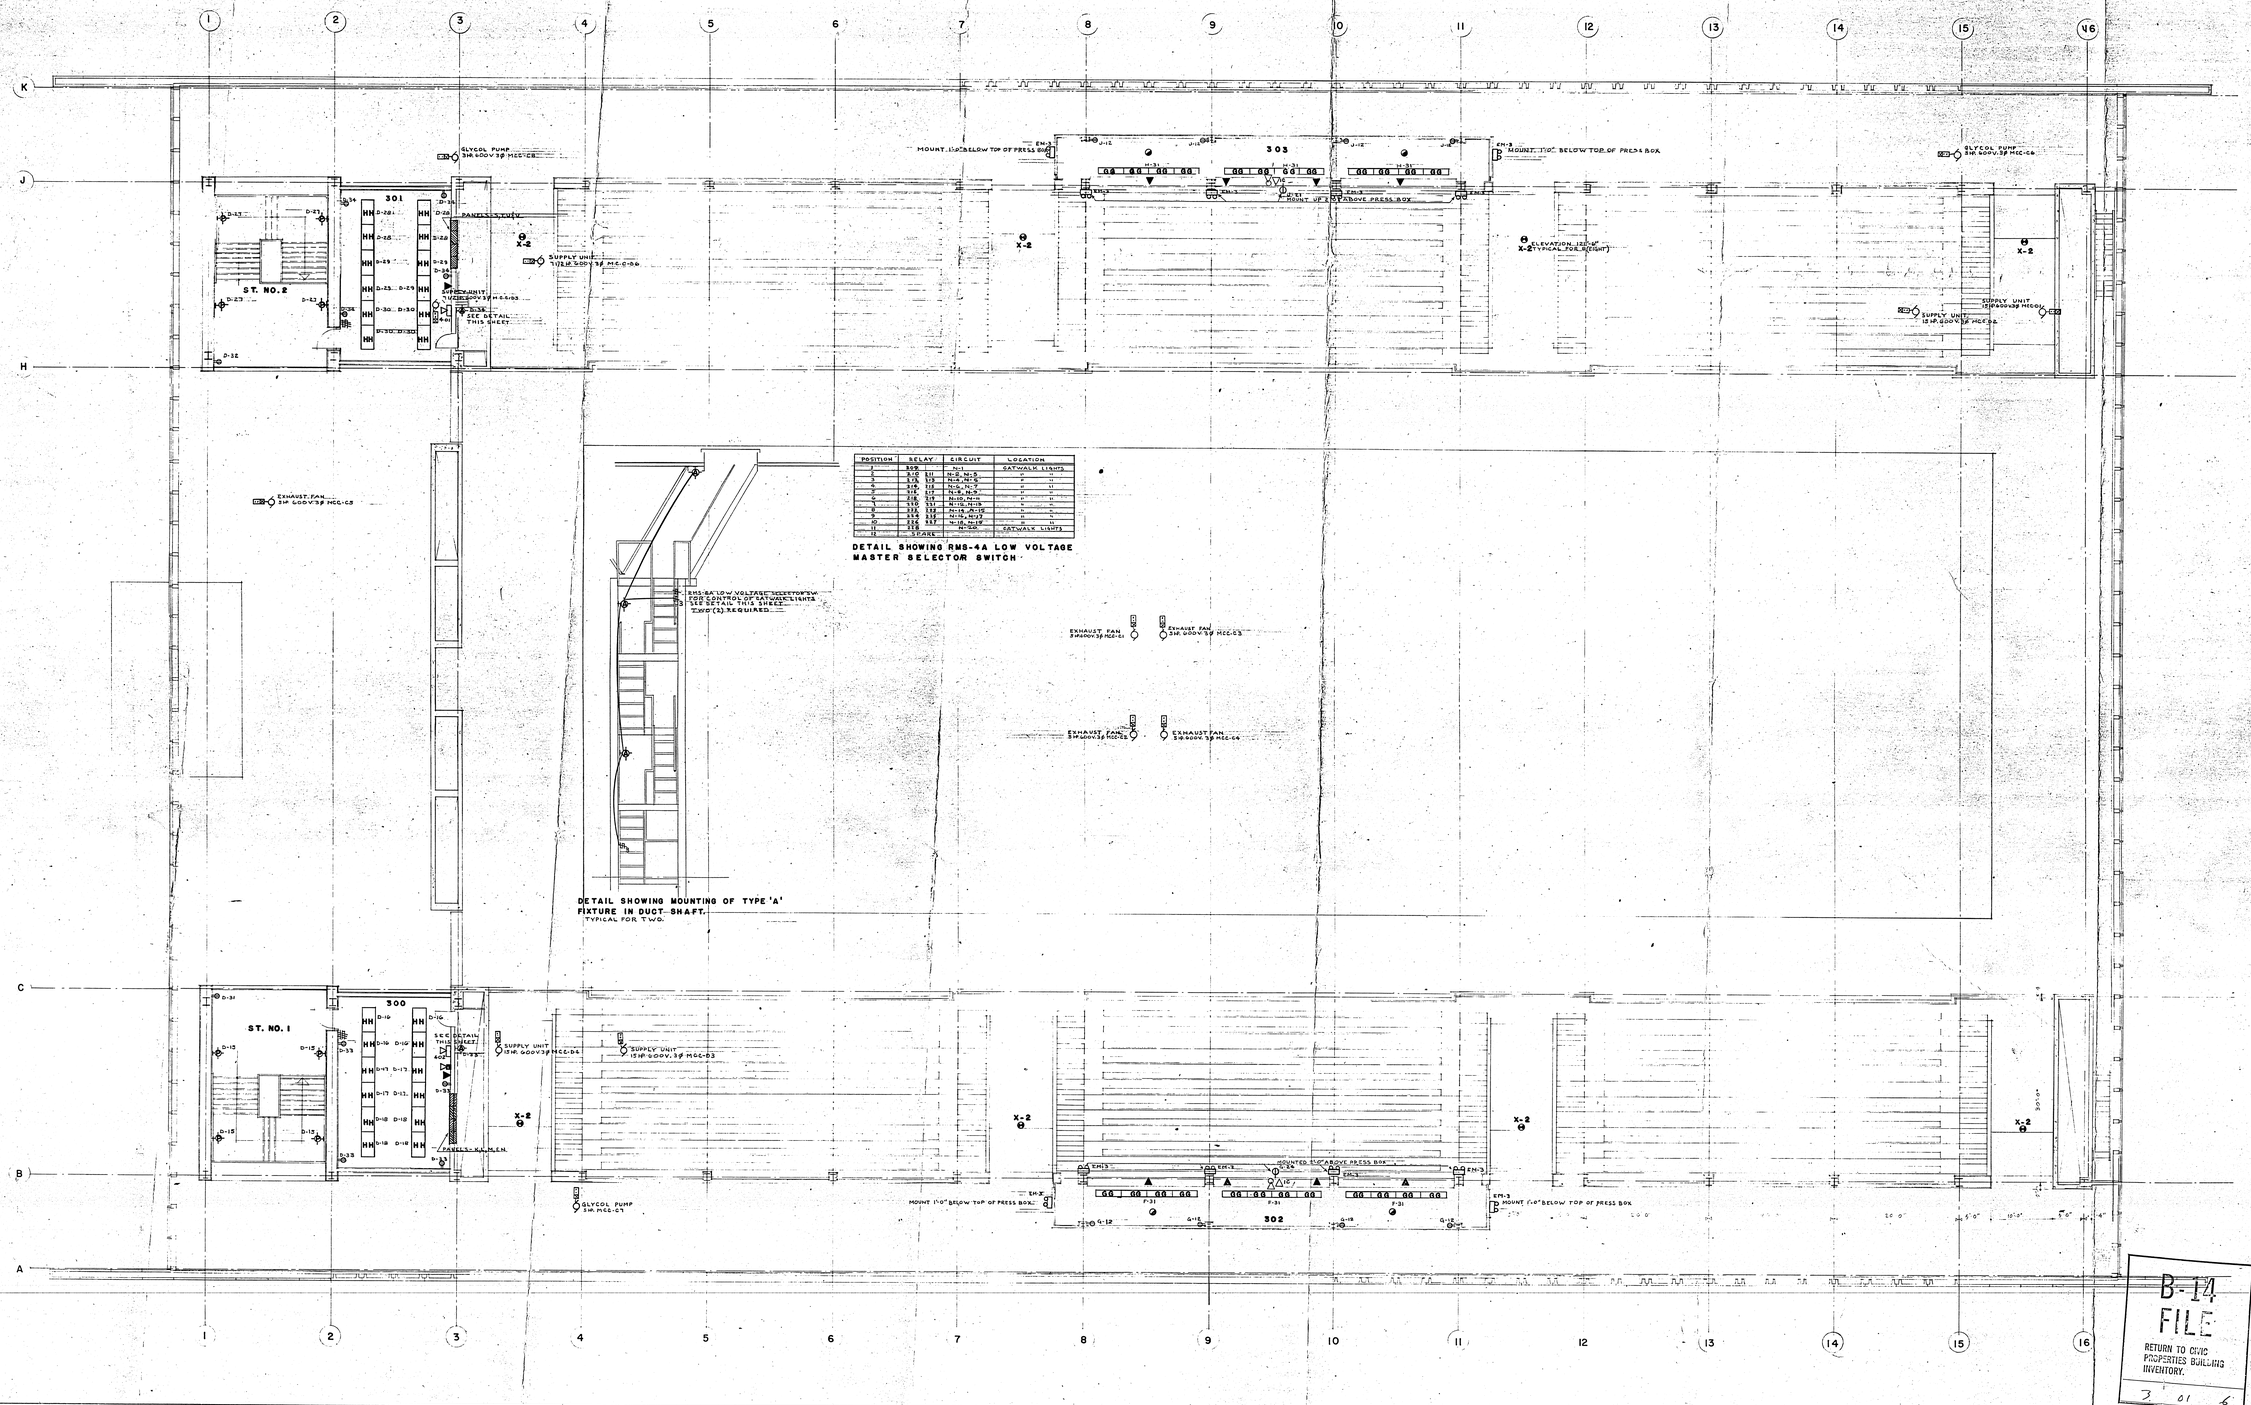

POSITION	RELAY	CIRCUIT	LOCATION
1	R1D	N-1	CATWALK LIGHTS
2	R2D	N-2, N-5	" "
3	R3D	N-4, N-5	" "
4	R4D	N-6, N-7	" "
5	R5D	N-8, N-9	" "
6	R6D	N-10, N-11	" "
7	R7D	N-12, N-13	" "
8	R8D	N-14, N-15	" "
9	R9D	N-16, N-17	" "
10	R10D	N-18, N-19	" "
11	R11D	N-20	CATWALK LIGHTS
12		SPARE	

DETAIL SHOWING RMS-4A LOW VOLTAGE MASTER SELECTOR SWITCH

DETAIL SHOWING MOUNTING OF TYPE 'A' FIXTURE IN DUCT-SHAFT. TYPICAL FOR TWO.

ELECTRICAL SYMBOLS

- FLOURESCENT OUTLET
- INCANDESCENT OUTLET
- EXIT LIGHT OUTLET
- SINGLE POLE TOGGLE SWITCH
- THREE WAY TOGGLE SWITCH
- FOUR WAY TOGGLE SWITCH
- TOGGLE SWITCH C/W PILOT LIGHT
- THERMAL PROTECTIVE SWITCH
- DUPLEX RECEPTACLE
- FLOOR MOUNTED DUPLEX RECEPTACLE
- CLOCK OUTLET
- TELEVISION OUTLET
- POWER OUTLET
- JUNCTION BOX
- THERMOSTAT
- ELECTRIC VALVE
- MOTOR OUTLET
- MAGNETIC MOTOR STARTER
- ON-OFF PUSHBUTTON C/W PILOT LIGHT
- SAFETY DISCONNECT SWITCH
- ON-OFF PUSHBUTTON C/W LOCKABLE "OFF"
- PUSHBUTTON
- BUZZER
- ASSEMBLY BELL
- INTERCOM. PHONE
- TELEPHONE OUTLET
- CEILING SOUND OUTLET
- WALL SOUND OUTLET
- MICROPHONE OUTLET
- PROCLAIM HORN
- EMERGENCY LIGHT
- FIRE ALARM BELL AND STATION
- AUTOMATIC FIRE ALARM STATION
- FIRE ALARM TROUBLE BELL

NO. REF. DESCRIPTION DATE CH'D

REVISIONS (READ UP)

DRAWN BY K.F.G.
CHECKED BY H.K.G.
APPROVED
DATE MARCH 28, 1966

PROVINCE OF MANITOBA — SMITH CARTER SEARLE — REGISTERED ARCHITECTS

SMITH CARTER SEARLE ASSOCIATES
ARCHITECTS AND CONSULTING ENGINEERS
WINNIPEG BRANDON PORT ARTHUR TORONTO

PAN-AMERICAN GAMES WINNIPEG CANADA 1967

PAN-AMERICAN GAMES
SWIMMING FACILITY
WINNIPEG, MANITOBA

SHEET TITLE
SEATING LEVEL & PRESS BOX
ELECTRICAL LAYOUT

SCALES 1/8" = 1'-0"

FILE NUMBER 65080 SHEET NUMBER E-7

B-14
FILE
RETURN TO CIVIC PROPERTIES BUILDING INVENTORY.
3 01 6