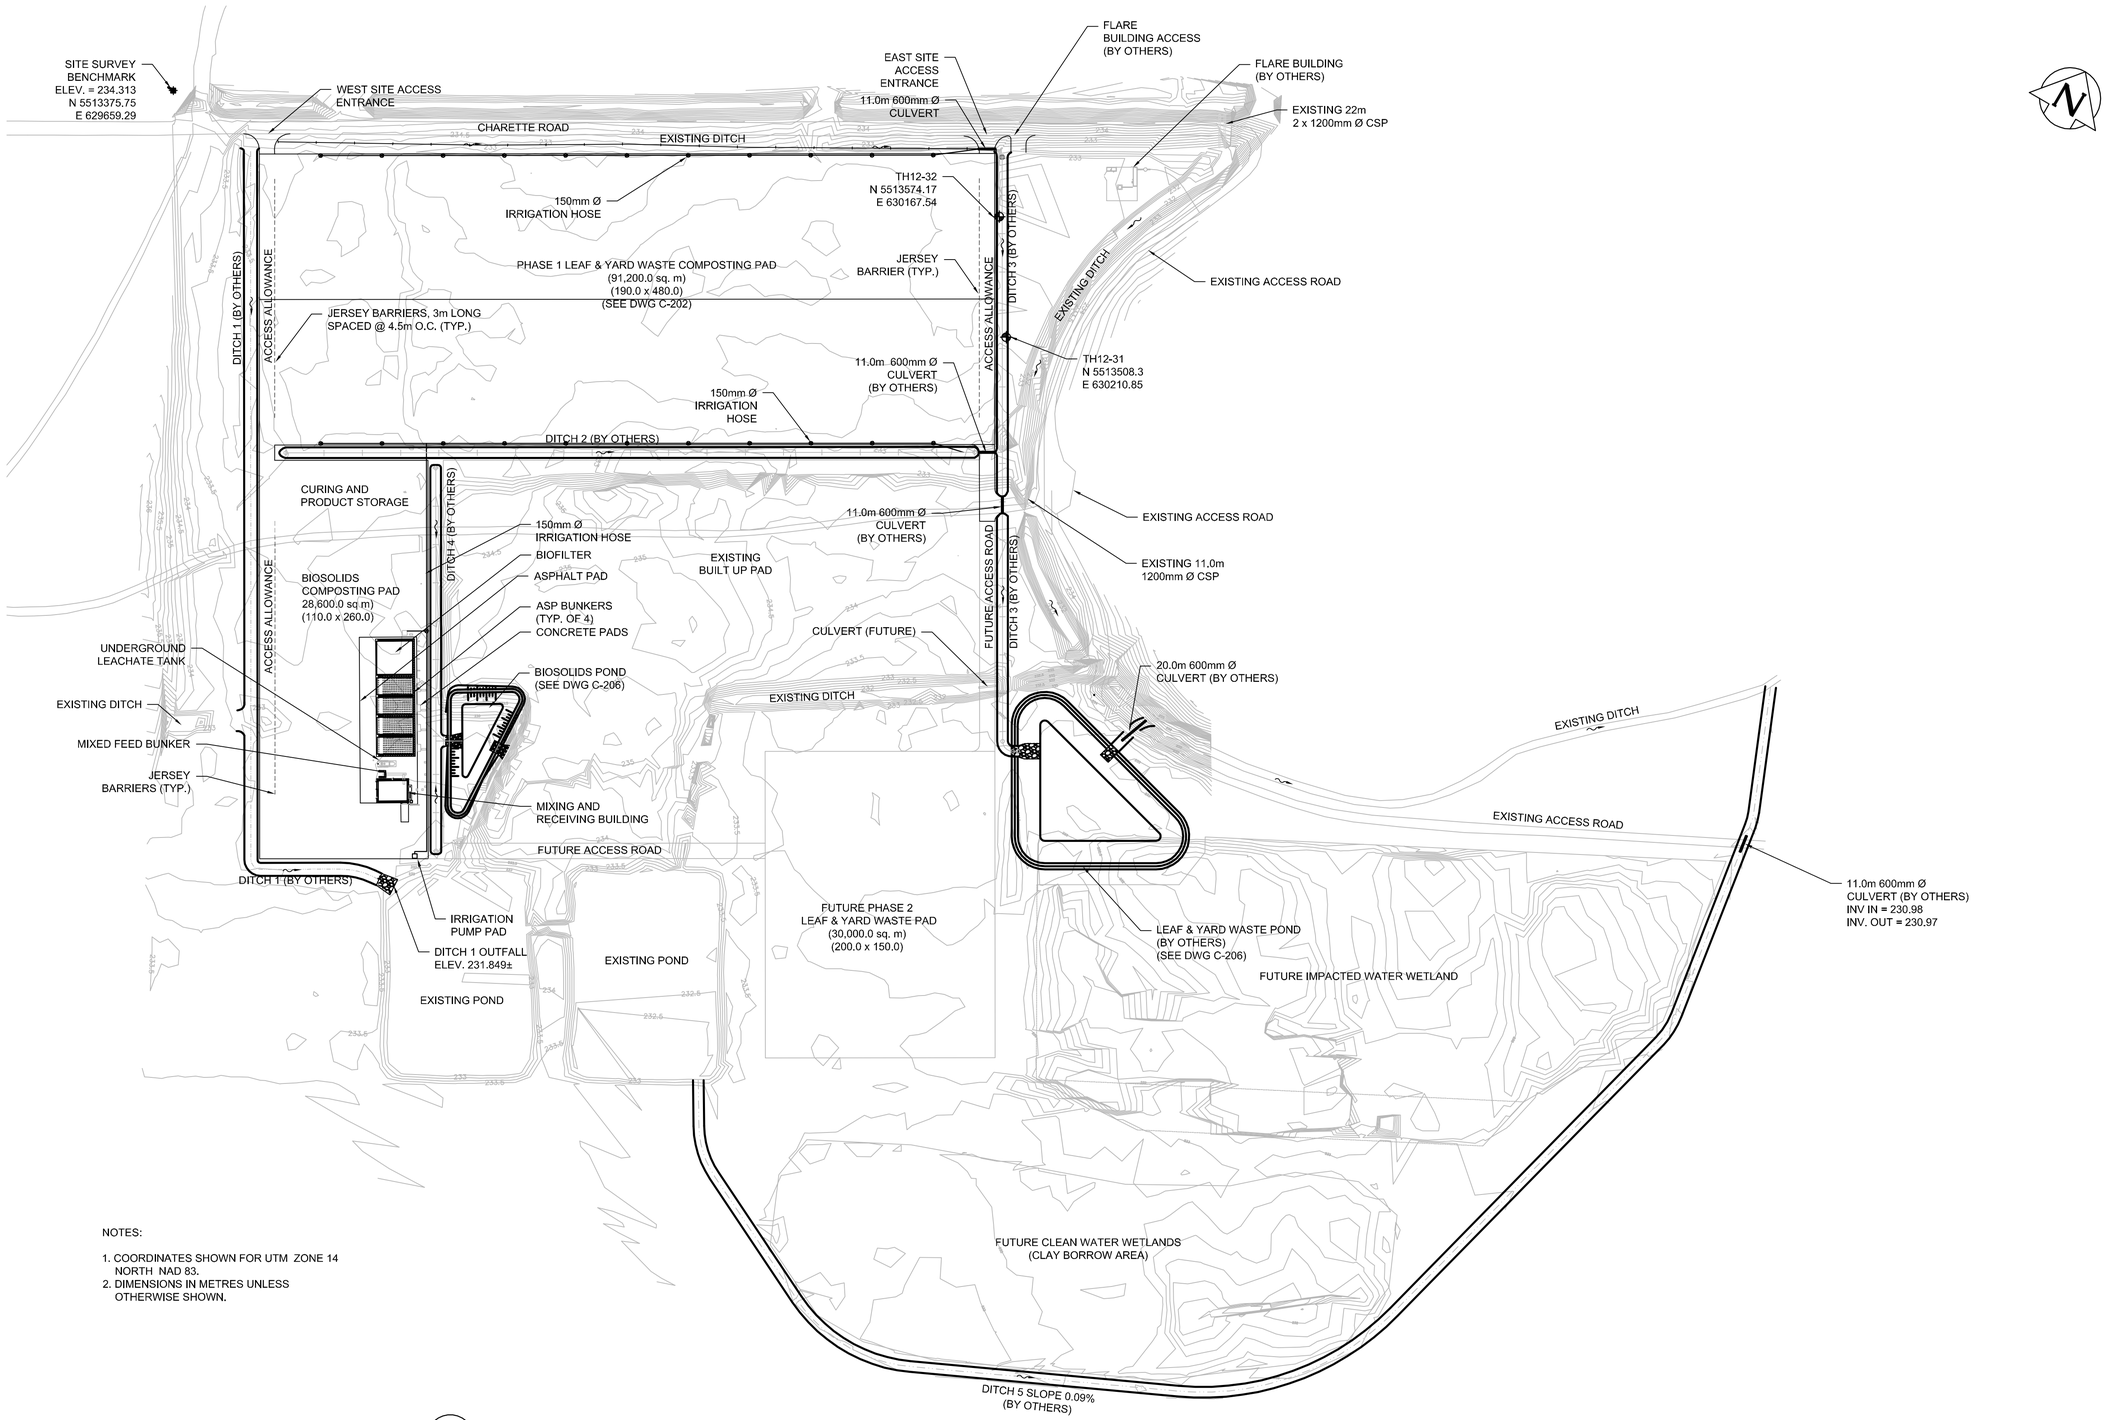

NOTES:

1. COORDINATES SHOWN FOR UTM ZONE 14 NORTH NAD 83.
2. DIMENSIONS IN METRES UNLESS OTHERWISE SHOWN.

1 – SITE PLAN
1: 2000

APEGM
Certificate of Authorization
CH2M HILL Canada Ltd.
No. 1441 Date: January 25, 2013

NO.	REVISIONS	DATE	BY
0	ISSUED FOR CONSTRUCTION	13/01/25	GMH

B.M.
ELEV.
CONSTRUCTION COMPLETION DATE: YYYY MM DD

CH2MHILL®

DESIGNED BY	BW	CHECKED BY	BW
DRAWN BY	GH	APPROVED BY	BM
SCALE: HORIZONTAL	1: 2000	RELEASED FOR CONSTRUCTION	
VERTICAL	N/A		
DATE	2013 01 25	DATE	

PLOT DATE: 2013 02 06

ENGINEER'S SEAL
PROVINCE OF MANITOBA
G.B. WILLIAMSON
Member
100234
REGISTERED PROFESSIONAL ENGINEER

CONSULTANT DRAWING NUMBER
C–201

BID OPPORTUNITY: 839–2012

Winnipeg

THE CITY OF WINNIPEG
WATER AND WASTE DEPARTMENT
ENGINEERING DIVISION

BRADY ROAD RESOURCE MANAGEMENT FACILITY
LEAF AND YARD WASTE AND
PILOT BIOSOLIDS COMPOSTING
CIVIL
SITE PLAN & LAYOUT

SHEET 3 OF 45
CITY DRAWING NUMBER
1–0400B–C0001–001–00

FILE PATH: C:\pw_workdir\ch2mhill_wbg\jcortez1\d0198664\
FILE NAME: C–201.dwg