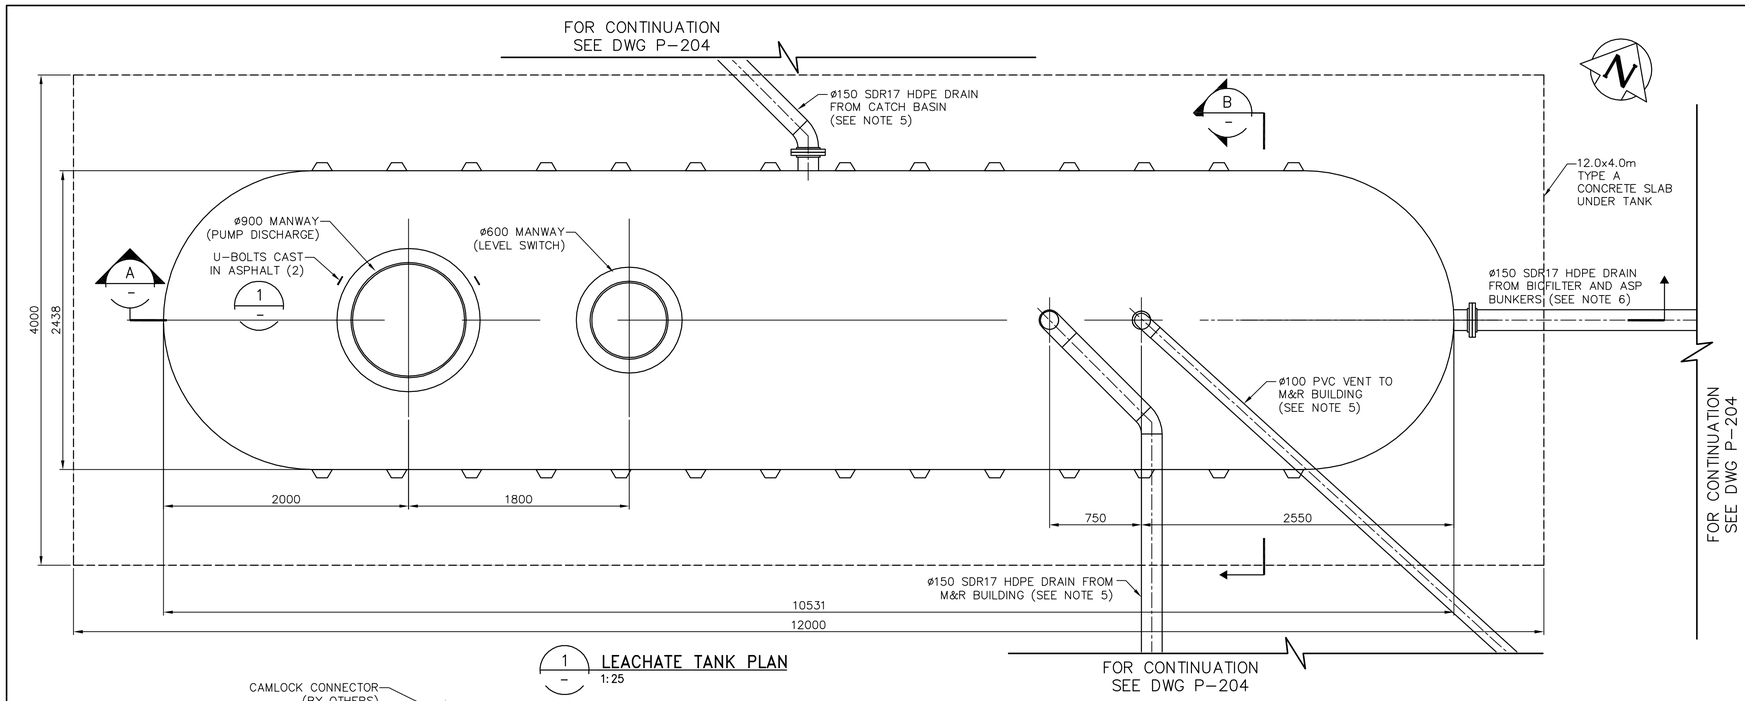

1 – LEACHATE TANK PLAN
1:25

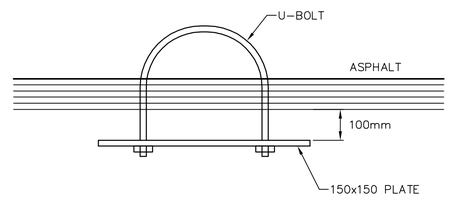

1 – U-BOLT DETAIL
NTS

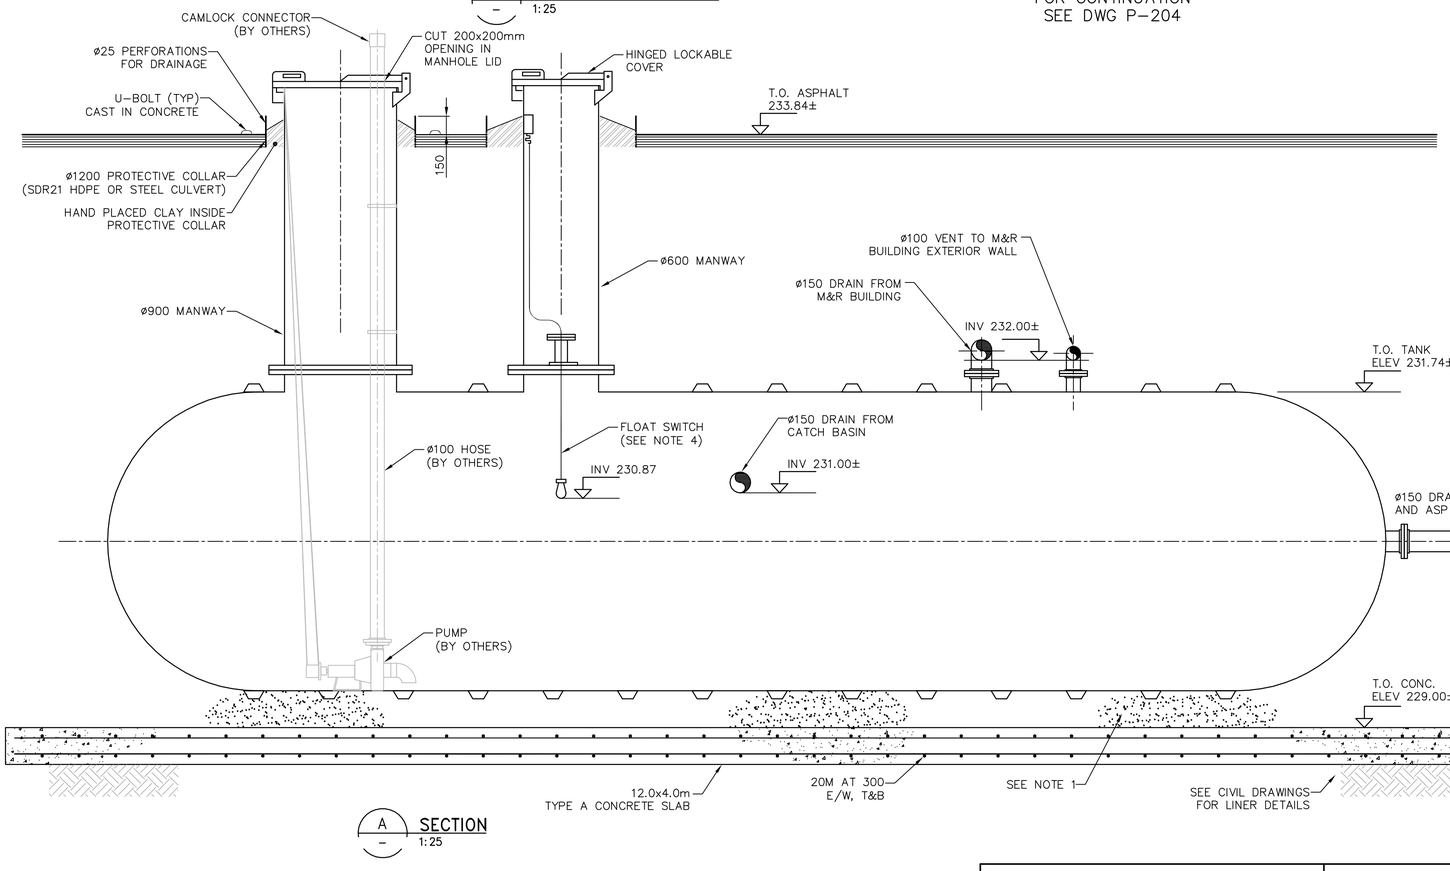

A – SECTION
1:25

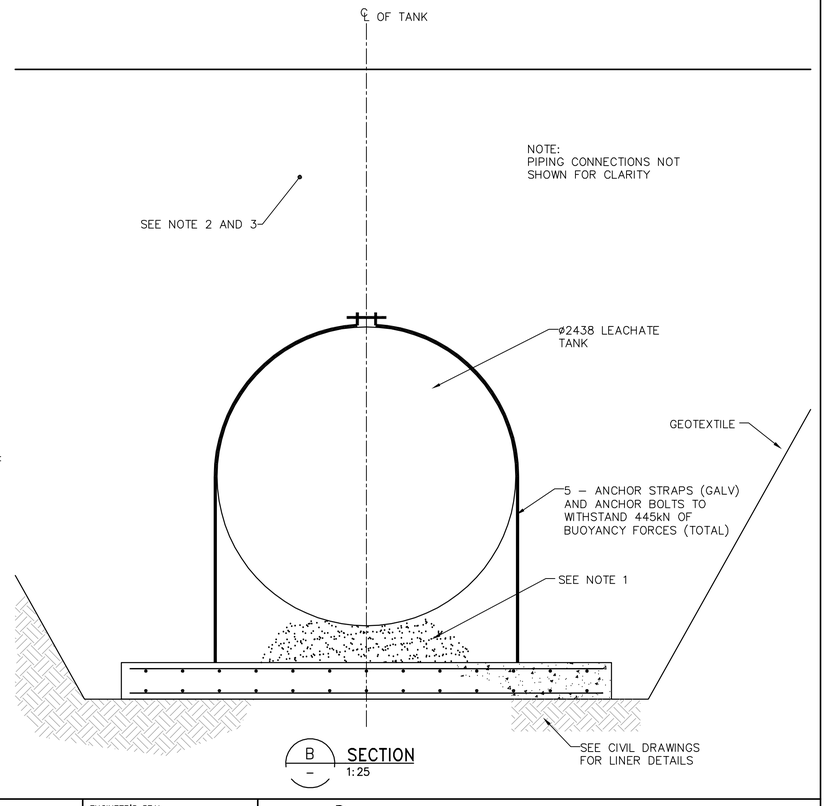

B – SECTION
1:25

NOTES:
1. 3 TO 10mm DIA. PEA GRAVEL BEDDING PLACED ON TOP OF CONCRETE SLAB. MINIMUM 300mm.
2. BACKFILL WITH APPROVED IN SITU CLAY MATERIAL FREE OF ROCKS, ORGANICS AND DEBRIS.
3. COMPACT LIFTS OF PLACED MATERIAL IN LAYERS NOT EXCEEDING 300mm.
4. FLOAT SWITCH TO BE SET AT 75% OF TANK DIAMETER FROM BOTTOM OF TANK.
5. COMPACTED SAND BEDDING IN ACCORDANCE WITH CW2030.
6. SEE DWG C-501 FOR LEACHATE DRAIN LINE BEDDING DETAILS.

APEGM
Certificate of Authorization
CH2M HILL Canada Ltd.
No. 1441 Date: January 25, 2013

B.M.
ELEV.

CONSTRUCTION COMPLETION DATE: YYYY MM DD

NO.	REVISIONS	DATE	BY
0	ISSUED FOR CONSTRUCTION	13/01/25	JBC

CH2MHILL®

DESIGNED BY	TW	CHECKED BY	SG
DRAWN BY	JBC	APPROVED BY	BM
SCALE: HORIZONTAL	AS SHOWN	RELEASED FOR CONSTRUCTION	
VERTICAL	–		
DATE	2013 01 25	DATE	

PLOT DATE: 2013 02 04

ENGINEER'S SEAL
PROVINCE OF MANITOBA
S. E. [illegible]
REGISTERED PROFESSIONAL ENGINEER

CONSULTANT DRAWING NUMBER
P-302

BID OPPORTUNITY: 839-2012

Winnipeg

THE CITY OF WINNIPEG
WATER AND WASTE DEPARTMENT
ENGINEERING DIVISION

BRADY ROAD RESOURCE MANAGEMENT FACILITY
LEAF AND YARD WASTE AND
PILOT BIOSOLIDS COMPOSTING

PROCESS – LEACHATE TANK
DETAILS

SHEET 34 OF 45

CITY DRAWING NUMBER
1-0400B-P0006-001-00

FILE PATH: C:\pw_workdir\ch2mhill_wbg\jcortez1\d0198701\
FILE NAME: P-302_438634.DWG