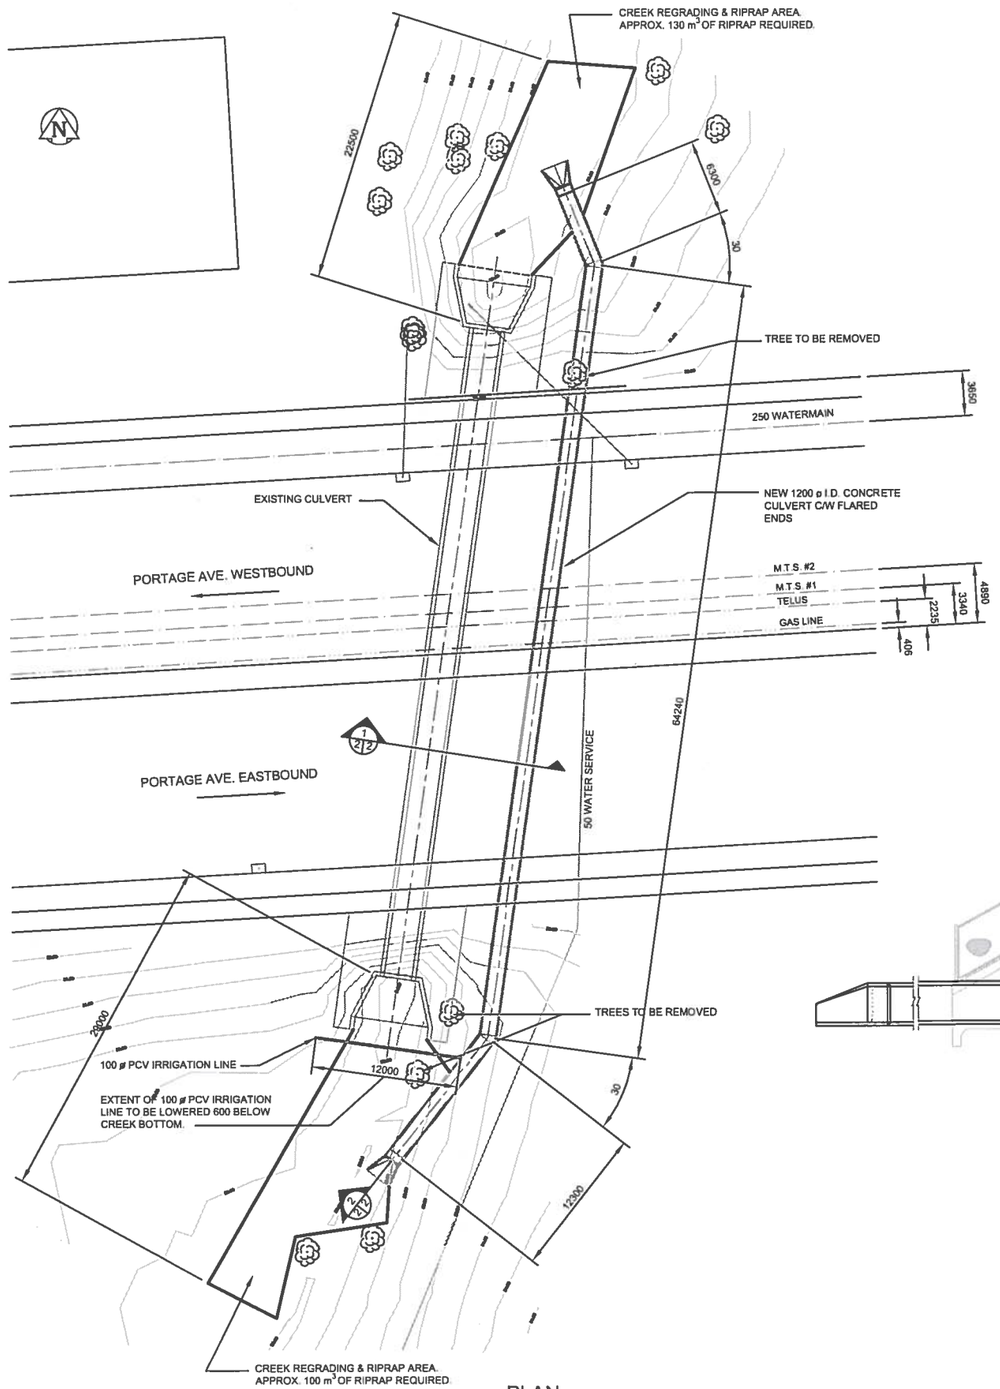

PLAN
N.T.S.

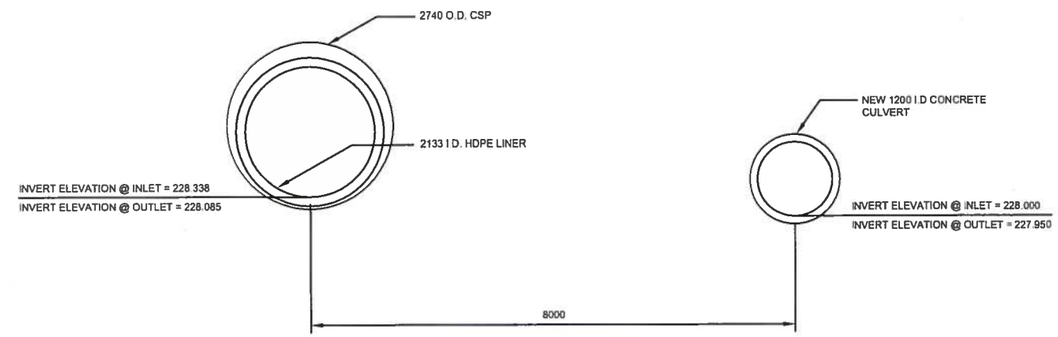

1/2 SECTION
N.T.S.

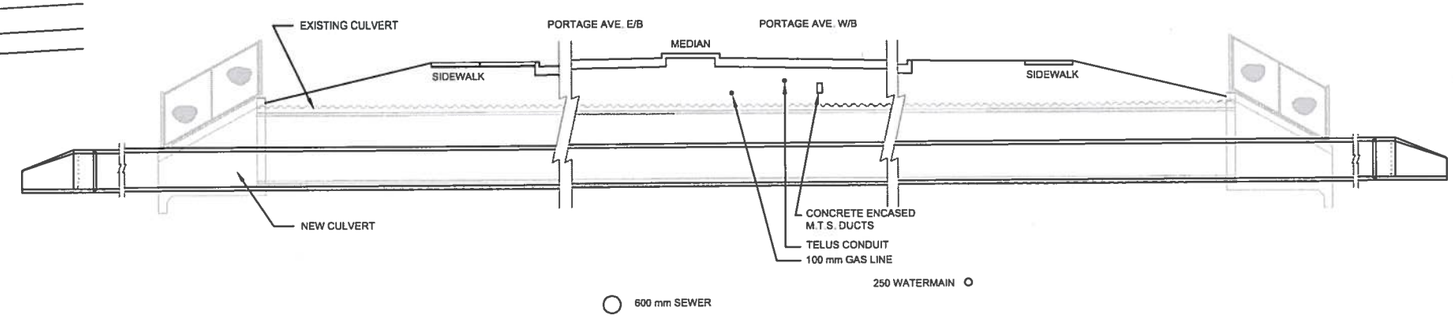

2/2 SECTION
N.T.S.

CULVERT UNDER PORTAGE AVENUE TO BE INSTALLED BY TRENCHLESS METHODS. OPEN CUT MAY BE USED FOR PORTIONS OUTSIDE THE SIDEWALK

NO INSTREAM WORK FROM APRIL 1 TO JUNE 15

METRIC
WHOLE NUMBERS INDICATE MILLIMETRES
DECIMALIZED NUMBERS INDICATE METRES

LOCATION APPROVED
UNDERGROUND STRUCTURES

SUPR. U/G STRUCTURES DATE

NOTE:

LOCATION OF UNDERGROUND STRUCTURES AS SHOWN ARE BASED ON THE BEST INFORMATION AVAILABLE BUT NO GUARANTEE IS GIVEN THAT ALL EXISTING UTILITIES ARE SHOWN OR THAT THE GIVEN LOCATIONS ARE EXACT. CONFIRMATION OF EXISTENCE AND EXACT LOCATION OF ALL SERVICES MUST BE OBTAINED FROM THE INDIVIDUAL UTILITIES BEFORE PROCEEDING WITH CONSTRUCTION.

B.M.
ELEV.

NO.	REVISION	DATE	BY
0	ISSUED FOR TENDER	02/09/11	M.T.

DESIGNED BY: D.N.B.
DRAWN BY: M.R.T.
CHECKED BY: D.N.B.
APPROVED BY: D.N.B.
AUTHORIZED BY:
D.N. BURMEY
BRIDGE MAINTENANCE ENGINEER

ENGINEER'S SEAL
PROVINCE OF MANITOBA
D.N. BURMEY
REGISTERED PROFESSIONAL ENGINEER
Feb. 7/20

BID OPPORTUNITY NO.:
40-2011

Winnipeg
CITY OF WINNIPEG
PUBLIC WORKS DEPARTMENT
ENGINEERING DIVISION

PORTAGE AVENUE AT TRURO CREEK
CULVERT TWINNING

GENERAL ARRANGEMENT

SHEET 2 OF 3
HORIZONTAL: N.T.S.
VERTICAL: N.T.S.
CITY DRAWING NUMBER:
C307-11-02