A1 - 841x594

2013-12-05

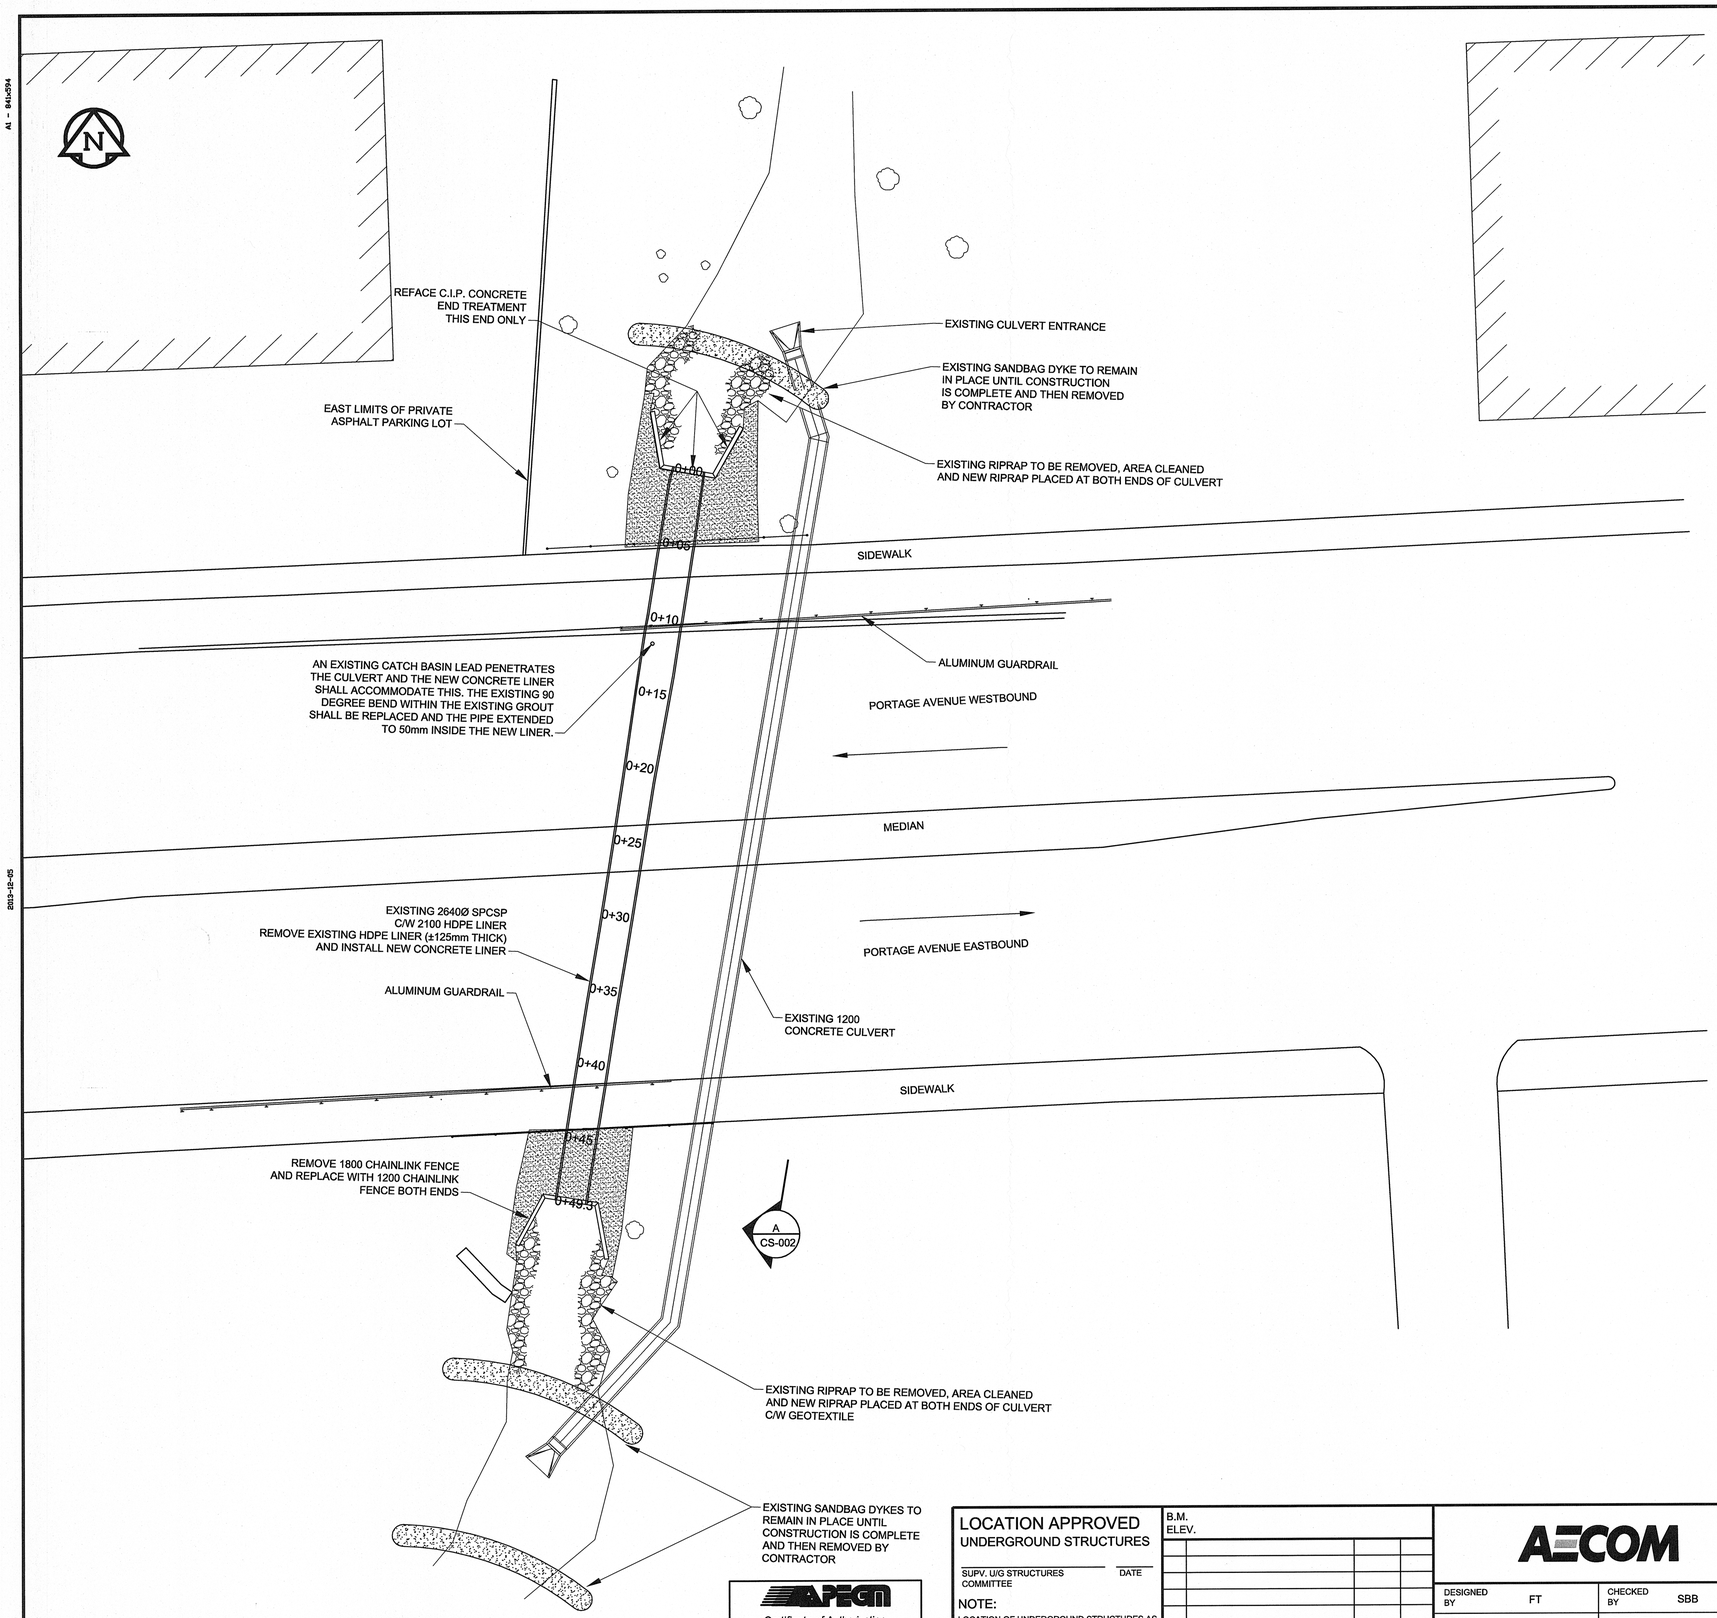

PLAN

Scale 1:200

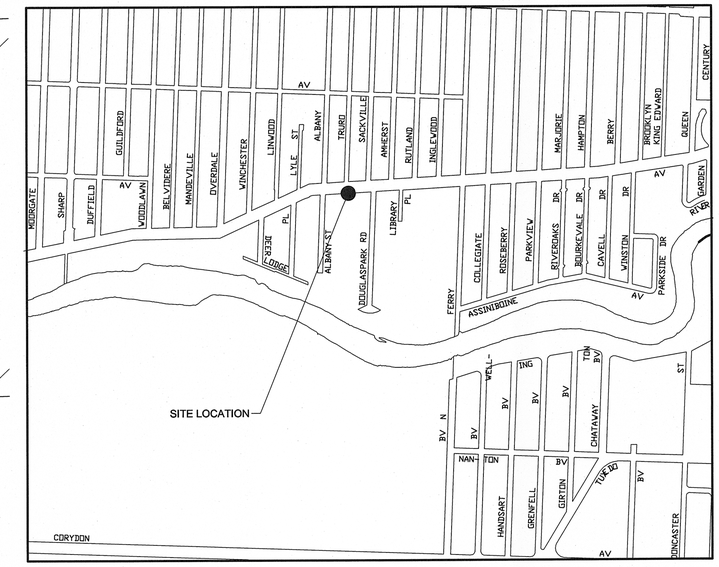

LOCATION PLAN

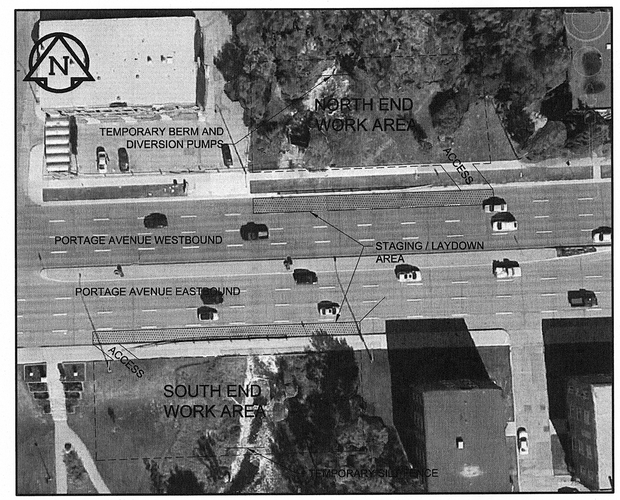

SITE PLAN PHOTO

N.T.S.

NOTE:
1. WORK TO BE UNDERTAKEN IN WINTER WHEN TEMPERATURES ARE BELOW ZERO DEGREES CELSIUS AND CREEK FLOW IS MINIMAL.
2. CONTRACTOR RESPONSIBLE TO DIVERT ALL FLOWS THROUGH AUXILIARY DRAIN DURING CONSTRUCTION
3. CONTRACTOR MAY CLOSE OFF CURB LANES ON PORTAGE AVENUE FOR WORK STAGING / LAYDOWN AREAS.
4. CONTRACTOR MAY CONSTRUCT ACCESS WAYS TO NORTH AND SOUTH END WORK AREAS AND ACCESS WAYS TO BE RESTORED TO PRE-EXISTING CONDITIONS AT COMPLETION OF CONSTRUCTION.
5. CONTRACTOR TO SITE VERIFY AND PROTECT ALL UTILITIES.
6. CONTRACTOR REPONSIBLE TO FIELD VERIFY ALL MEASUREMENTS AND DIMENSIONS.
7. NEW LINER TO BE INSTALLED TO PROVIDE CONSISTENT GRADE.

BID OPPORTUNITY NO. 1007-2013

APEGM
Certificate of Authorization
AECOM Canada Ltd.
No. 4671 Date: 2013/12/05

LOCATION APPROVED
UNDERGROUND STRUCTURES

SUPV. U/G STRUCTURES COMMITTEE DATE

NOTE:
LOCATION OF UNDERGROUND STRUCTURES AS SHOWN ARE BASED ON THE BEST INFORMATION AVAILABLE. BUT NO GUARANTEE IS GIVEN THAT ALL EXISTING UTILITIES ARE SHOWN OR THAT THE GIVEN LOCATIONS ARE EXACT. CONFIRMATION OF EXISTENCE AND EXACT LOCATION OF ALL SERVICES MUST BE OBTAINED FROM THE INDIVIDUAL UTILITIES BEFORE PROCEEDING WITH CONSTRUCTION.

B.M.
ELEV.

NO.	REVISIONS	DATE	BY
0	ISSUED FOR TENDER	2013/12/05	CK

AECOM

DESIGNED BY	FT	CHECKED BY	SBB
DRAWN BY	CK	APPROVED BY	SBB
HOR. SCALE:	AS NOTED	RELEASED FOR CONSTRUCTION BY:	
VERTICAL:	AS NOTED		
DATE	2013-11-21	DATE	

ENGINEER'S SEAL
PROVINCE OF MANITOBA
S.B. BISWANGER
2013/12/05
REGISTERED PROFESSIONAL ENGINEER

CONSULTANT DRAWING NO.
60311395-01-CS-002

Winnipeg

THE CITY OF WINNIPEG
PUBLIC WORKS DEPARTMENT

EMERGENCY WORKS AT PORTAGE AVENUE CULVERT (TRURO CREEK)

CITY DRAWING NUMBER C307-13-01

SHEET 1 OF 4

GENERAL ARRANGEMENT

CS-001

CDV-FULL.CTB

P:\60311395\900-WORK\910-CAD\20-SHEETS\CS\2013-12-05 ISSUED FOR TENDER\60311395-01-CS-002.DWG