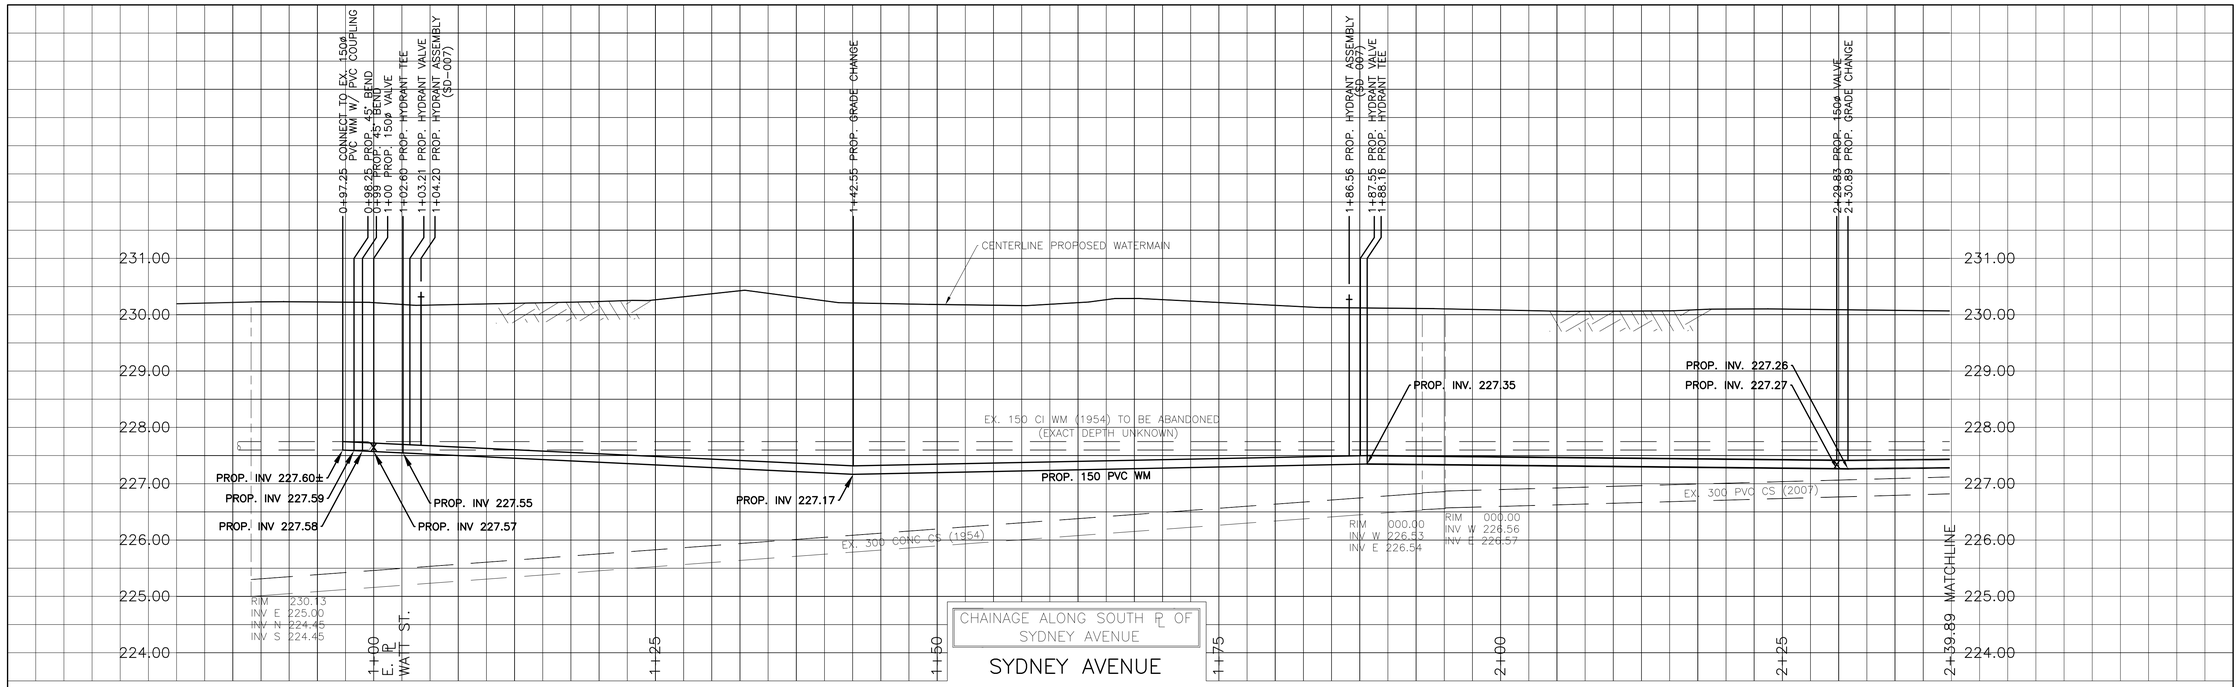

HOUSE WATER SERVICE INFORMATION

ADDRESS & NATURE OF SERVICE	SIZE (mm) & TYPE	SHORT & LONG MEASUREMENT	CORP LOCATION	REMARKS
500 Sydney Ave Residential	UNKNOWN	5.1 W/E BL	4.7 E/VALV AT E/PL OF WATT	
501 Sydney Ave Residential	UNKNOWN	5 E OF W COR OF HSE	9 E HYDT	
504 Sydney Ave Residential	UNKNOWN	22 E OF W COR OF HSE	65 E HYDT	
507 Sydney Ave Residential	UNKNOWN	8.4 E OF W COR OF HSE	62 E HYDT	
508 Sydney Ave Residential	UNKNOWN	18 W OF E COR OF HSE	114 E HYDT	
512 Sydney Ave Residential	UNKNOWN	7 E OF W COR OF HSE	195 W HYDT	
513 Sydney Ave Residential	UNKNOWN	3 E OF W COR OF HSE	103 W HYDT	
515 Sydney Ave Residential	UNKNOWN	3 E OF W COR OF HSE	149 E HYDT	
516 Sydney Ave Residential	UNKNOWN	16 E OF W COR OF HSE	143 W HYDT	
519 Sydney Ave Residential	UNKNOWN	11.3 W OF E HSE COR	13 W HYDT	

HOUSE WATER SERVICE INFORMATION

ADDRESS & NATURE OF SERVICE	SIZE (mm) & TYPE	SHORT & LONG MEASUREMENT	CORP LOCATION	REMARKS
520 Sydney Ave Residential	UNKNOWN	17 E OF W COR OF HSE	95 W HYDT	
521 Sydney Ave Residential	UNKNOWN	0.6 E W H/L	119 W HYDT	
523 Sydney Ave Residential	UNKNOWN	ON W H/L	78 W HYDT	
524 Sydney Ave Residential	UNKNOWN	7 E/WBL	OPP S/C	
525 Sydney Ave Residential	UNKNOWN	0.5 E OF W H/L	47 W HYDT	
528 Sydney Ave Residential	UNKNOWN	11 W OF E COR OF HSE	11 E HYDT	
529 Sydney Ave Residential	UNKNOWN	12.4 E OF W COR OF HSE	19 E HYDT	
532 Sydney Ave Residential	UNKNOWN	7.5 E OF W COR OF HSE	39 E HYDT	
533 Sydney Ave Residential	UNKNOWN	UNKNOWN	UNKNOWN	
536 Sydney Ave Residential	UNKNOWN	UNKNOWN	UNKNOWN	

NOTES:

1. ALL GATE VALVES ARE CLOCKWISE TO OPEN WITH A RED OPERATING NUT UNLESS NOTED OTHERWISE.
2. WATERMAIN TO BE INSTALLED BY TRENCHLESS METHODS.
3. BACKFILL IS CLASS 5 WITHIN BOULEVARD AND CLASS 3 WHEN WITHIN 1.0m OF PAVEMENT OR SIDEWALK.
4. WATER SERVICES ARE 19mm UNLESS OTHERWISE NOTED.
5. MINIMUM COVER TO TOP OF WATERMAIN SHALL BE 2.4m.
6. LOCATION OF ALL SERVICES TO BE CONFIRMED IN FIELD.
7. EXPOSE EXISTING WATERMAIN TO CONFIRM DEPTH PRIOR TO CONSTRUCTION.
8. ALL LEAD AND CAST IRON SERVICES TO BE RENEWED TO PROPERTY LINE.
9. SERVICES TO BE RENEWED SHALL BE REPLACED FROM WATERMAIN TO PROPERTY LINE. ALL OTHERS TO BE RECONNECTED.

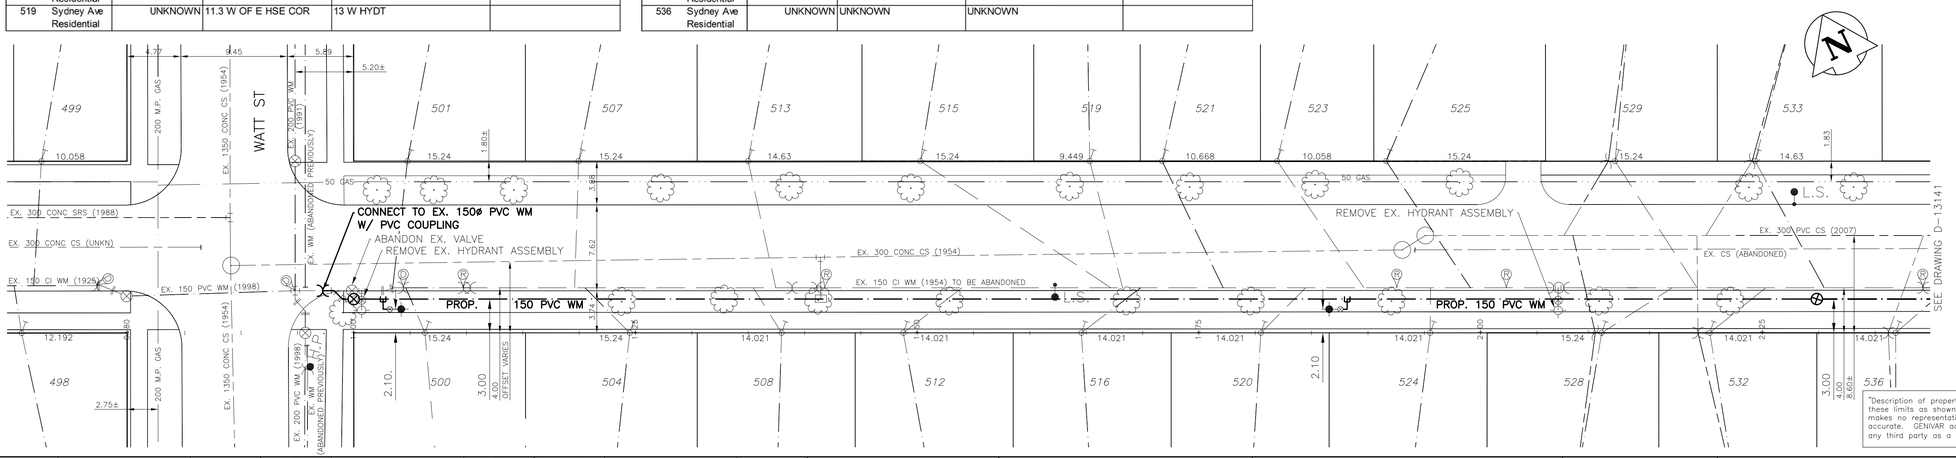

APEGM Certificate of Authorization Genivar Inc. No. 5079 Date:

METRIC
WHOLE NUMBERS INDICATE MILLIMETRES
DECIMALIZED NUMBERS INDICATE METRES

"Description of property limits, and existing and/or proposed features relative to these limits as shown on this drawing do not represent a Legal Survey. GENIVAR makes no representation or guarantee that the property limit information is accurate. GENIVAR accepts no responsibility for damages, if any, suffered by any third party as a result of decisions made or actions based on this drawing."

EXISTING	LEGEND – PLAN	PROPOSED	EXISTING	LEGEND – PLAN	PROPOSED	EXISTING	LEGEND – PROFILE	PROPOSED
	WATERMAIN			ANODE			WATERMAIN	
	HYDRANT			REDUCER			VALVE	
	VALVE			PLUG			LAND DRAINAGE SEWER	
	CURB STOP			TREE			WASTE WATER SEWER	
	WASTE WATER SEWER			LAMP STANDARD			CENTERLINE	
	LAND DRAINAGE SEWER			GAS				
	C.B. LEAD			HYDRO				
	MANHOLE			M.T.S.				
	CATCH BASIN			TRAFFIC SIGNAL				
	TEE			CONCRETE/ASPHALT				
	BEND			SIDEWALK				

LOCATION APPROVED
UNDERGROUND STRUCTURES

SUPV. U/G STRUCTURES COMMITTEE DATE

NOTE:

LOCATION OF UNDERGROUND STRUCTURES AS SHOWN ARE BASED ON THE BEST INFORMATION AVAILABLE BUT NO GUARANTEE IS GIVEN THAT ALL EXISTING UTILITIES ARE SHOWN OR THAT THE GIVEN LOCATIONS ARE EXACT. CONFIRMATION OF EXISTENCE AND EXACT LOCATION OF ALL SERVICES MUST BE OBTAINED FROM THE INDIVIDUAL UTILITIES BEFORE PROCEEDING WITH CONSTRUCTION.

B.M. CWBM 27-017
ELEV. 230.204

NO.	REVISIONS	DATE	BY
3	BID OPPORTUNITY 175-2013	APR/13	P.R.
2	DESIGN REVIEW W&W	MAR/13	P.R.
1	PRELIMINARY REVIEW W&W	JAN/13	P.R.

GENIVAR
10 PRAIRIE WAY WINNIPEG, MANITOBA R2J 3J8
PH: (204)-477-6650 FAX: (204)-474-2864

DESIGNED BY P.R.
CHECKED BY S.M.
DRAWN BY P.R.
APPROVED BY I.McK.
HOR. SCALE: 1:250
VERT. SCALE: 1:50
RELEASED FOR CONSTRUCTION ORIGINALLY SIGNED BY K. ZUREK P. ENG
DATE APRIL 2013
DATE APRIL 3RD, 2013

ENGINEERS SEAL
PROVINCE OF MANITOBA
I. G. McKINNON
REGISTERED PROFESSIONAL ENGINEER

CONSULTANT DRAWING NO.
131-12754-00 -10

Winnipeg
THE CITY OF WINNIPEG
WATER AND WASTE DEPARTMENT

2013 CAPITAL WORKS
WATERMAIN RENEWALS
SYDNEY AVENUE
3M WEL OF WATT STREET TO
140M EEL OF WATT STREET

SHEET 1 OF 3
CITY DRAWING NO.
D-13140